RIGHT - OF - WAY

TRACT NUMBERS

RODDAGE

CROSSING

10761+00	GA-COL-139.000	10765+48	GA-COL-139.015.RC	10766+37	GA-COL-140.000	10769+51	GA-COL-143.000	10778+39	GA-COL-146.000	10785+78	GA-COL-147.000	10795+26	GA-COL-146.015.RC	10795+73	GA-COL-149.000	10799+84	GA-COL-149.015.RC	10800+05	GA-COL-152.000	10810+00
	27.2		5.4		19.0		53.8		44.8		57.5		2.8		24.9		1.3		60.3	

SURVEY DATA

SURVEY COMPANY:

FIELD BOOK:

PAGES:

10762+10 PI = 45° 00' 00" LT.
10762+83 10" KINDER MORGAN PIPELINE
10763+36 PI = 45° 33' 52" RT.
10765+48 OVERHEAD POWERLINE
10765+62 CL DITCH
10765+73 EDGE OF ROAD
10765+92 CL JD HERNDON ROAD
10766+07 EDGE OF ROAD
10766+28 CL DITCH
10766+54 COMMUNICATIONS PEDESTAL
31' RT.
10771+27 CL STREAM (UNNAMED) (ASSUMED)
10778+57 PI = 18° 36' 37" LT.
10779+26 PI = 19° 58' 49" LT.
10793+99 PI = 20° 29' 51" RT.
10794+11 CL DITCH
10795+48 EDGE OF ROAD
10795+59 OVERHEAD POWERLINE
10795+73 EDGE OF ROAD
10795+78 CL GREENFIELD CHURCH ROAD
10796+15 CL DITCH
10796+27 PI = 45° 35' 46" RT.
10798+66 EDGE OF ROAD
10798+91 CL GOODSON ROAD
10799+06 EDGE OF ROAD
10800+04 FENCE
10800+52 PI = 72° 10' 52" RT.

CLASS LOCATION

CLASS 1

MINIMUM DEPTH OF COVER

10761+00	4'	10762+13	5'	10762+48	3'	10763+18	5'	10763+90	4'	10795+21	5'	10795+77	3'	10795+81	5'	10796+01	3'	10796+37	5'	10798+92	4'	10810+00

PIPE MATERIAL

3R — ID # — - 3R, FITTING

SET ON WEIGHT, GPW, GEOTEXTILE PIPE WEIGHT

10761+00	113' (1)	10762+13	3R	3645111	35' 70' (1) (5)	10762+48	72' (1)	10763+18	3R	3650111	142' (1)	10763+90	115' (4)	10765+32	2874' (1)	10795+21	56' (4)	10795+77	1	BEGIN WEIGHTS	24' (1)	10795+81	3R	3631111	10796+01	378' (1)	10799+32	END WEIGHTS	31' 32' (4) (1)	10799+79	3R	3672111	10800+42	958' (1)	10810+00

26 GPW, 14' C-C

ALIGNMENT DETAIL

- PROPOSED PIPELINE
- PROPOSED PERMANENT EASEMENT
- TEMP WORKSPACE
- ADD. TEMP. WORKSPACE
- EASEMENT LINE
- CL STREAM/CREEK/DITCH
- EDGE OF WATER
- CL LEVEE
- FIELD DELINEATED WETLAND
- STREAM/DRAIN/WATERBODY BNDRY
- CL ROAD
- EDGE OF ROAD/PAVEMENT/CURB
- CL CULVERT
- CL RAILROAD
- ACCESS ROAD (PAR/TAR) — PAR/TAR-ST-CO-000
- STRUCTURE
- CONTOUR MAJOR (EVERY 10') — 600
- CONTOUR MINOR (EVERY 2')
- PIPELINE MILEPOST — 7
- PIPELINE MILEPOST 10TH
- PROPERTY LINE — E
- UNDERGROUND WATERLINE — W
- UNDERGROUND COM. CABLE — UCOM
- UNDERGROUND POWERLINE — E
- UNDERGROUND SANITARY SEWER — S
- OVERHEAD POWERLINE — P
- OVERHEAD TELEPHONE — T
- VERIFIED PIPELINE
- FENCE — x — x — x — x — x —
- TOP / TOE

- TRANS. TOWER
- GUY ANCHOR
- HDD ENTRY/EXIT
- FIRE HYDRANT
- UTILITY POLE
- AERIAL MARKER — X
- ELEC., WATER, SAN. SEWER, GAS TELE. & STORM DRAIN MANHOLES — (M)
- WELL — (W)
- SEPTIC — (S)
- VALVE
- METER — M
- SPREAD BREAK

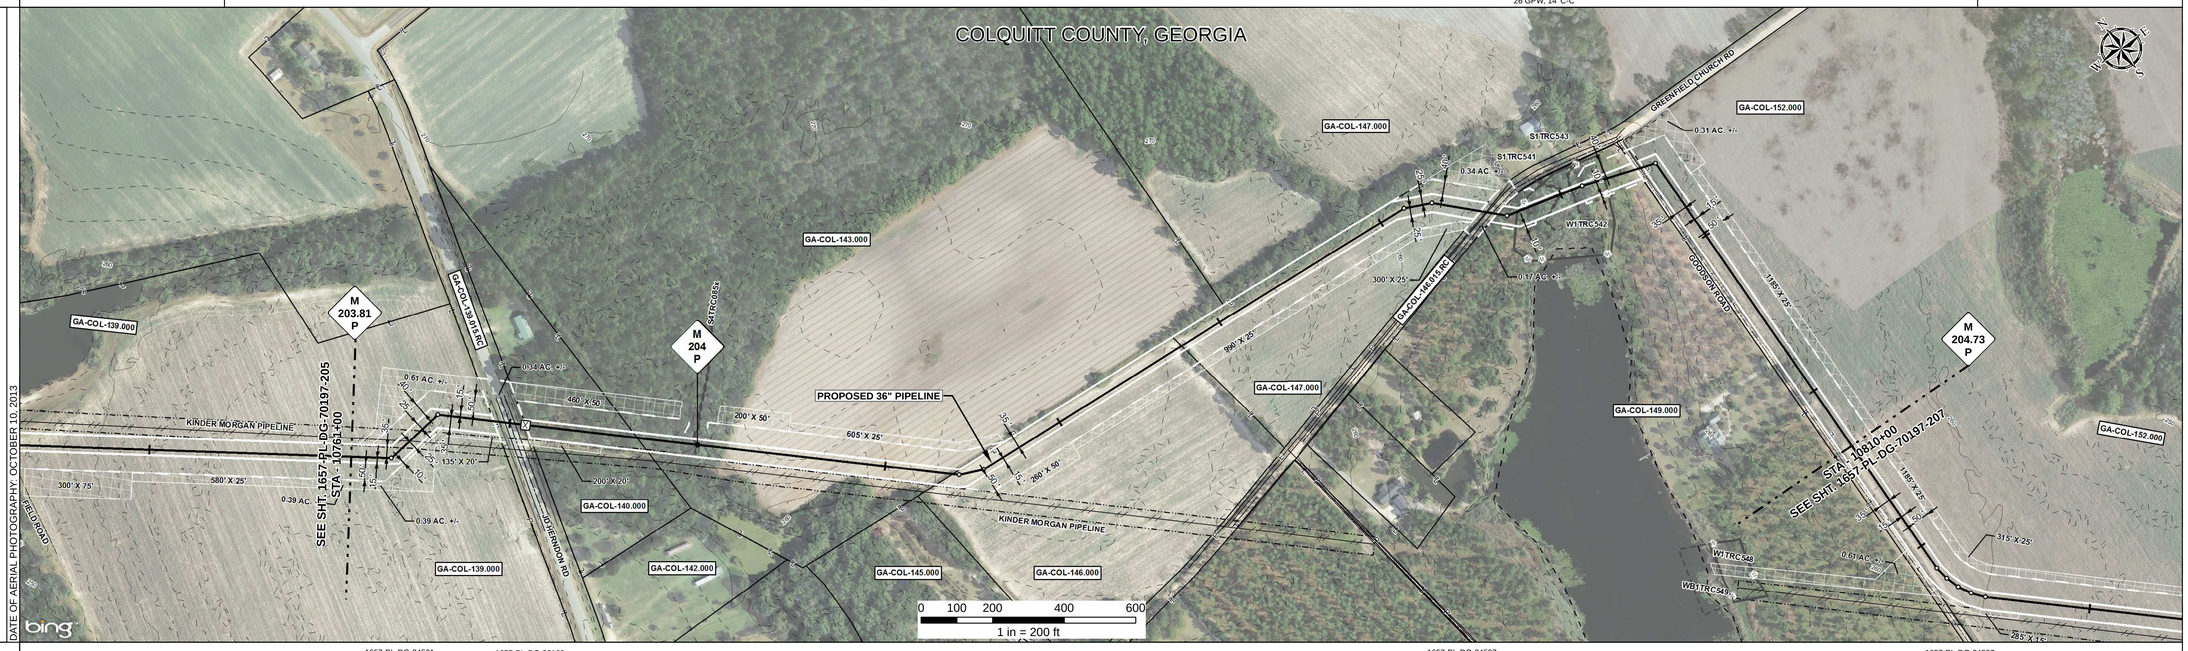

REFERENCE DRAWING

1657-PL-DG-34501 — 1657-PL-DG-28160 — 1657-PL-DG-34507 — 1657-PL-DG-34507

ENVIRONMENTAL SURVEY DATA

10761+00	10771+15	S4TRC085x	10771+17	10771+19	10796+37	S1TRC541	W1TRC542 PFO	S1TRC543	10797+58	10797+61	10797+64	10797+66	10797+95	10797+97	10798+92	10810+00

SENSITIVE AREAS

10761+00	6a, 6b, 8, 18	10771+15	8, 18	10771+17	6a, 6b, 8, 18	10796+37	8, 18	10797+92	6a, 6b, 8, 18	10810+00

PROFILE

SCALE:
HORIZONTAL: 1" = 200'
VERTICAL: 1" = 200'

THE LOCATION OF TRENCH PLUGS AND SLOPE BREAKERS ARE INTENDED TO BE USED AS A GUIDELINE ONLY. EXACT LOCATION TO BE DETERMINED IN THE FIELD AS DIRECTED BY THE CHIEF INSPECTOR.

SLOPE BREAKERS/ARROW INDICATES DIRECTION

TRENCH PLUG

CP TEST STATION — T

RECTIFIER — R

DECOUPLER

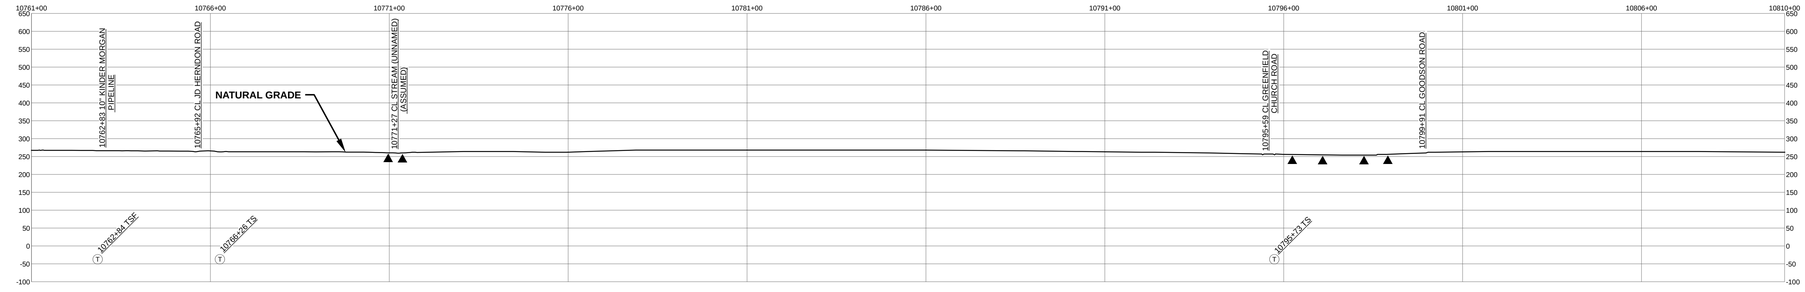

SLOPE BREAKER & TRENCH PLUG SPACING

CODE	% SLOPE	SPACING
A	< 5%	NO STRUCTURE
B	5 - 15%	300 FT
C	15 - 30%	200 FT
D	> 30%	100 FT

HYDROSTATIC TEST SECTION

TEST SECTION 18

REFERENCE DRAWINGS

DWG. NO.	DESCRIPTION

REVISIONS

REV	DRN	DATE	DESCRIPTION
0		06/29/2015	ISSUED FOR BID
1		03/14/2016	ISSUED FOR CONSTRUCTION

MATERIALS

ITEM NO.	DESCRIPTION	QTY
1	36" O.D. x 0.520" W.T., API 5L X70, FBE 16 MILS w/ I.D. EPOXY 1.7 MILS	4628 LF
4	36" O.D. x 0.750" W.T., API 5L X70, FBE 16 MILS, ARO 24 MILS, w/ I.D. EPOXY 1.7 MILS	202 LF
5	36" O.D. x 0.750" W.T., API 5L X70, FBE 16 MILS, ARO 24 MILS, w/ I.D. EPOXY 1.7 MILS	70 LF
3R	3R ELBOW, HIGH STRENGTH WROUGHT BUTT-WELD FITTING, 36" O.D.	4 EA
GPW	GEOTEXTILE PIPE WEIGHT, 9000 LBS	26 EA

ENGINEERING APPROVALS

TITLE	BID SIGNATURE	BID DATE	CONSTRUCTION SIGNATURE	CONSTRUCTION DATE
DRAWN BY: GIE	FSR	06/29/2015	FSR	03/14/2016
DRN. DATE: 01/04/2016				
CHECKED BY: GIE	DRS	06/29/2015	JC	03/14/2016
CHK. DATE:				

SABAL TRAIL PROJECT
PROPOSED 36" PIPELINE
STA. 10761+00 TO STA. 10810+00
ALIGNMENT SHEET

LOC. COLQUITT COUNTY, GEORGIA

Sabal Trail TRANSMISSION SM

YEAR: 2017 | **SHEET:** 206 OF 492 | **SCALE:** 1" = 200' | **DWG.** 1657-PL-DG-70197-206 | **REV.** 1

Document Path: H:_GIS\1657\Deliverables\AlignmentSheet\FCS\PREA\20160\7-PL-DG-70197-206.mxd

65 #