RIGHT - OF - WAY

TRACT NUMBERS

RODDAGE

CROSSING

12329+00 — GA-LO-001.000 — 299.6 — 12376+43 — GA-LO-013.000 — 21.6 — 12382+00

SURVEY DATA

SURVEY COMPANY:

FIELD BOOK:

PAGES:

12329+21 CL FIELD ROAD
12330+16 PI_1 =7° 48' 08" RT.
12330+16 PI_1 =12° 59' 00" RT.
12330+56 PI_1 =7° 48' 08" RT.
12334+36 PI_1 =9° 53' 49" RT.
12344+36 CL FIELD ROAD
12351+69 PI_1 =12° 09' 26" LT.
12357+16 PI_1 =12° 56' 11" RT.
12357+56 PI_1 =12° 56' 11" RT.
12358+75 CL FIELD ROAD
12358+95 CL FIELD ROAD
12359+01 CL STREAM
12362+38 PI_1 =19° 53' 07" LT.
12363+40 CL FIELD ROAD
12373+13 CL FIELD ROAD
12378+20 PI_1 =17° 51' 55" LT.
12379+58 CL FIELD ROAD

CLASS LOCATION

CLASS 1

MINIMUM DEPTH OF COVER

5' | 3' | 5' | 3' | 5' | 3' | 5' | 3' | 5' | 3' | 5' | 3'

PIPE MATERIAL

3R — ID # — - 3R, FITTING

SET ON WEIGHT, GPW, GEOTEXTILE PIPE WEIGHT

12329+00 — END WEIGHTS 12330+36 — 62 GPW, 14' C-C — END WEIGHTS 12339+00 — BEGIN WEIGHTS 12350+48 — 60 GPW, 14' C-C (5300' ①) — END WEIGHTS 12358+75 — BEGIN WEIGHTS 12363+40 — 41 GPW, 14' C-C — END WEIGHTS 12369+00 — 12382+00

ALIGNMENT DETAIL

- PROPOSED PIPELINE
- PROPOSED PERMANENT EASEMENT
- TEMP WORKSPACE
- ADD. TEMP. WORKSPACE
- EASEMENT LINE
- CL STREAM/CREEK/DITCH
- EDGE OF WATER
- CL LEVEE
- FIELD DELINEATED WETLAND
- STREAM/DRAIN/WATERBODY BNDRY
- CL ROAD
- EDGE OF ROAD/PAVEMENT/CURB
- CL CULVERT
- CL RAILROAD
- ACCESS ROAD (PAR/TAR) — PAR/TAR-ST-CO-000
- STRUCTURE
- CONTOUR MAJOR (EVERY 10') — 600
- CONTOUR MINOR (EVERY 2')
- PIPELINE MILEPOST — 7
- PIPELINE MILEPOST 10TH
- PROPERTY LINE — E
- UNDERGROUND WATERLINE — W
- UNDERGROUND COM. CABLE — UCOM
- UNDERGROUND POWERLINE — E
- UNDERGROUND SANITARY SEWER — S
- OVERHEAD POWERLINE — P
- OVERHEAD TELEPHONE — T
- VERIFIED PIPELINE
- FENCE — X — X — X — X — X —
- TOP / TOE

- TRANS. TOWER
- GUY ANCHOR
- HDD ENTRY/EXIT
- FIRE HYDRANT
- UTILITY POLE
- AERIAL MARKER
- ELEC., WATER, SAN. SEWER, GAS TELE. & STORM DRAIN MANHOLES
- WELL (W)
- SEPTIC (S)
- VALVE
- METER (M)
- SPREAD BREAK

DATE OF AERIAL PHOTOGRAPHY: MARCH 18, 2015

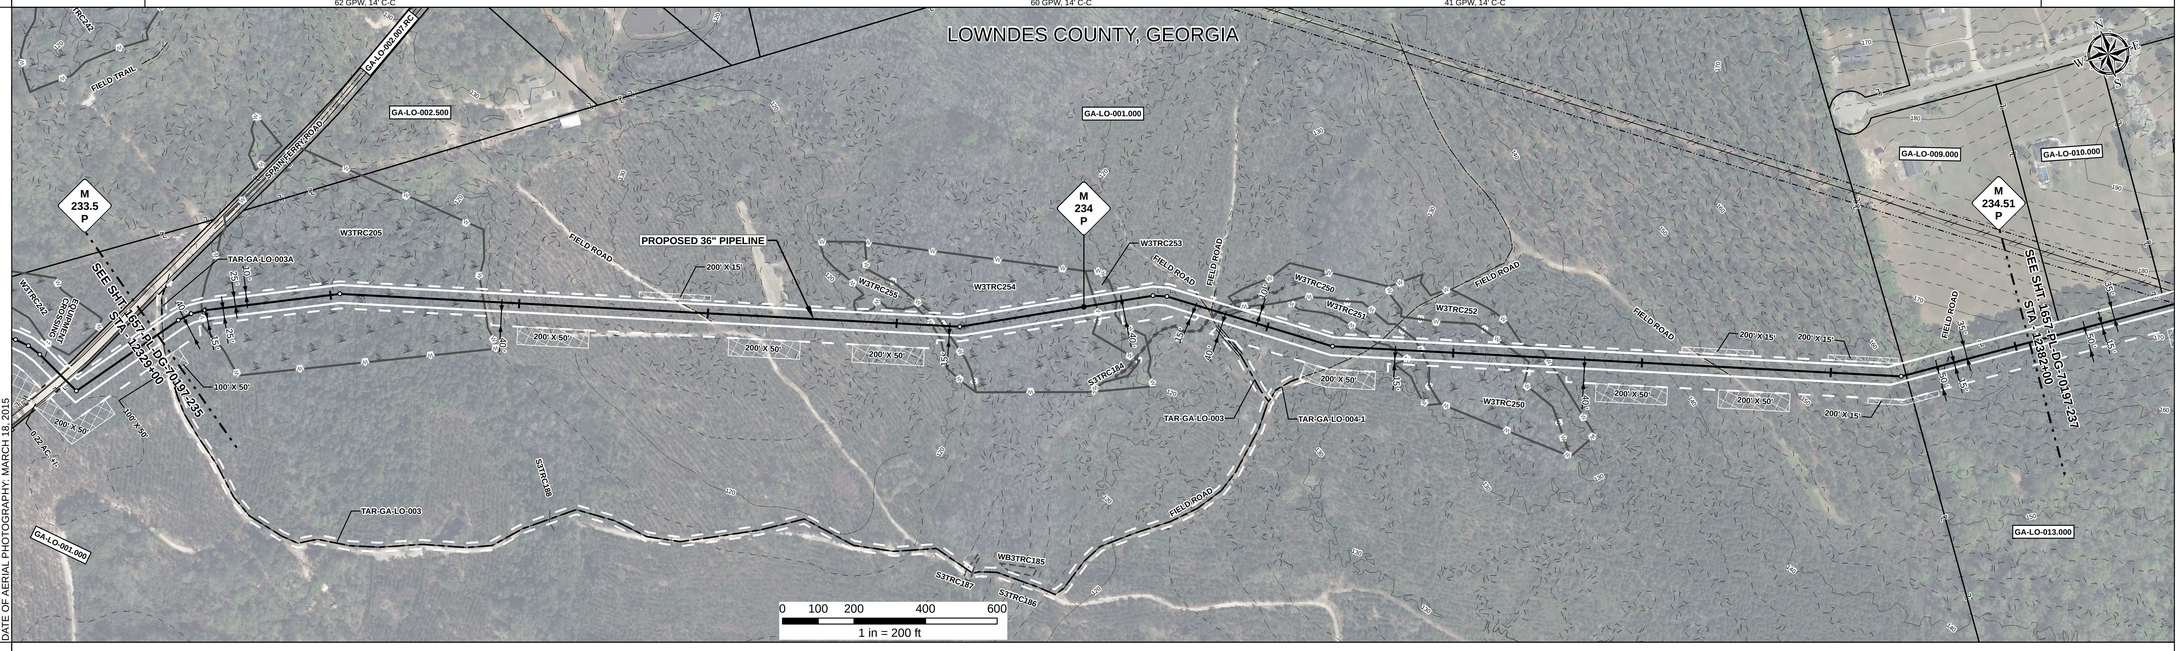

REFERENCE DRAWING

ENVIRONMENTAL SURVEY DATA

12329+00 | 12330+46 W3TRC205 PFO | 12338+37 | W3TRC255 PSS 12350+91 / 12351+22 | W3TRC254 PFO | W3TRC253 PSS 12355+55 / 12356+13 | S3TRC184 12359+01 / 12359+03 / 12359+05 | W3TRC251 PSS 12364+09 / 12364+85 | W3TRC250 PFO | W3TRC252 PSS 12367+66 / 12368+38 | 12382+00

SENSITIVE AREAS

6a, 6b, 8, 16, 18 | 8, 16, 18 | 6a, 6b, 8, 16, 18 | 8, 16, 18 | 6a, 6b, 8, 16, 18 | 8, 16, 18 | 6a, 6b, 8, 16, 18 | 8, 16, 18 | 6a, 6b, 8, 16, 18

PROFILE

SCALE:
HORIZONTAL: 1" = 200'
VERTICAL: 1" = 200'

THE LOCATION OF TRENCH PLUGS AND SLOPE BREAKERS ARE INTENDED TO BE USED AS A GUIDELINE ONLY. EXACT LOCATION TO BE DETERMINED IN THE FIELD AS DIRECTED BY THE CHIEF INSPECTOR.

SLOPE BREAKERS/ARROW INDICATES DIRECTION

TRENCH PLUG

CP TEST STATION (T)

RECTIFIER (R)

DECOUPLER

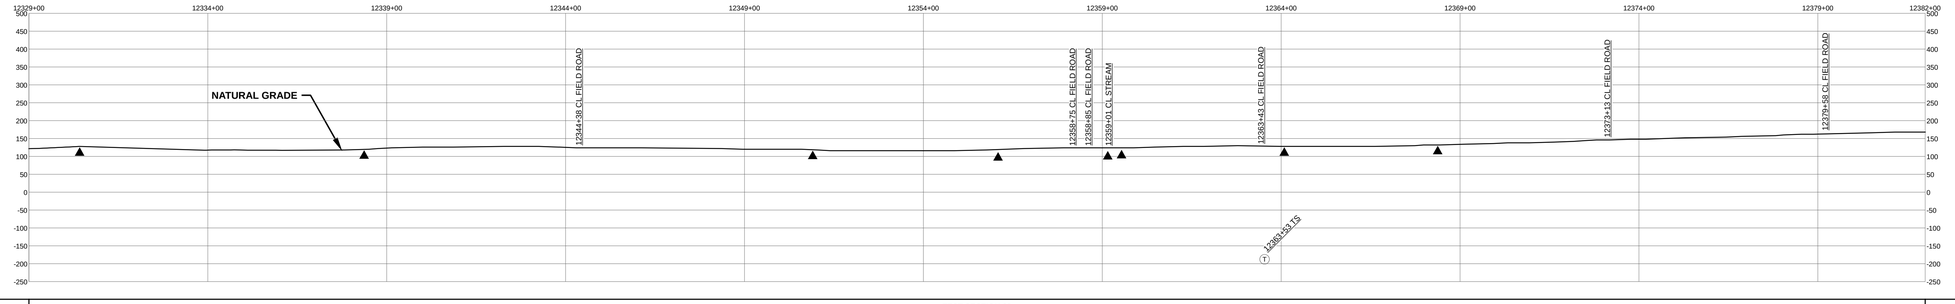

SLOPE BREAKER & TRENCH PLUG SPACING

CODE	% SLOPE	SPACING
A	< 5%	NO STRUCTURE
B	5 - 15%	300 FT
C	15 - 30%	200 FT
D	> 30%	100 FT

HYDROSTATIC TEST SECTION

TEST SECTION 20

REFERENCE DRAWINGS

DWG. NO.	DESCRIPTION

REVISIONS

REV	DRN	DATE	DESCRIPTION
0		06/29/2015	ISSUED FOR BID
1		03/14/2016	ISSUED FOR CONSTRUCTION
2		03/23/2016	REVISED GPW'S

MATERIALS

ITEM NO.	DESCRIPTION	QTY
1	36" O.D. x 0.520" W.T., API 5L X70, FBE 16 MILS w/ I.D. EPOXY 1.7 MILS	5300 LF
GPW	GEOTEXTILE PIPE WEIGHT, 9000 LBS	163 EA

ENGINEERING APPROVALS

	BID		CONSTRUCTION	
TITLE	SIGNATURE	DATE	SIGNATURE	DATE
DRAWN BY: GIE	FSR	06/29/2015	FSR	03/23/2016
DRN. DATE: 01/04/2016				
CHECKED BY: GIE	DRS	06/29/2015	JC	03/23/2016
CHK. DATE:				

SABAL TRAIL PROJECT
PROPOSED 36" PIPELINE
STA. 12329+00 TO STA. 12382+00
ALIGNMENT SHEET

Sabal Trail TRANSMISSION℠

LOC. LOWNDES COUNTY, GEORGIA

YEAR: 2017 | **SHEET:** 236 OF 492 | **SCALE:** 1" = 200' | **DWG.** 1657-PL-DG-70197-236 | **REV.** 2

Document Path: H:_GIS\1657\Deliverables\AlignmentSheets\IFC_Supplemental\1657-PL-DG-70197-236.mxd

IS #