RIGHT - OF - WAY

TRACT NUMBERS

RODDAGE

CROSSING

FL-SU-000.400	FL-SU-000.450	FL-SU-000.655.CR	FL-SU-000.660	FL-SU-000.668	FL-SU-000.670	FL-SU-000.675.CR	FL-SU-000.700
14208+00	14210+17	14221+79	14222+59	14235+38	14237+08	14243+15	14243+76	14261+00
13.2	70.4	4.9	77.5	10.4	36.8	3.7	104.5	

SURVEY DATA

SURVEY COMPANY:

FIELD BOOK:

PAGES:

14209+54 P.I. < 32° 30' 59" RT.
14210+81 P.I. < 32° 28' 17" LT.
14218+71 P.I. < 23° 09' 39" RT.
14221+04 CL EQUIPMENT CROSSING
14221+74 P.I. < 23° 08' 24" LT.
14222+18 CL CR-132
14222+49 EDGE OF ROAD
14222+59 CL CR-132 & EDGE OF ROAD
14222+74 EDGE OF ROAD
14222+51 UNDERGROUND TELEPHONE LINE (WINNSTREAM)
14222+99 FENCE
14227+90 FENCE
14236+21 FENCE
14242+80 P.I. < 89° 49' 24" LT.
14243+47 OVERHEAD POWERLINE
14243+57 EDGE OF WESTTOWER ROAD
14243+76 EDGE OF ROAD
14243+93 FENCE
14244+06 OVERHEAD POWERLINE & POWER POLE, 21' LT.
14249+60 CL EQUIPMENT CROSSING
14255+95 FENCE
14256+39 FENCE CORNER, 49' LT. & TELEPHONE PEDESTAL, 50' LT.
14256+58 ALUMINUM POST, 14' LT.
14256+65 ALUMINUM POST, 42' LT.
14256+68 P.I. < 89° 49' 56" RT.

CLASS LOCATION

CLASS 1

MINIMUM DEPTH OF COVER

3'	5'	3'	5'	3'	5'	4'

PIPE MATERIAL

ID #

- 3R, FITTING

SET ON WEIGHT, GPW, GEOTEXTILE PIPE WEIGHT

14208+00	14209+54	14210+81	14221+74	14222+64	14242+80	14244+18	14256+65	14261+00
3R 154' 1	3R 127' 1	3R	1093' 1	90' 4	2016' 1	3R 138' 4	1247' 1	3R 435' 1
	3634111	3633111				3690331		3690111

ALIGNMENT DETAIL

- PROPOSED PIPELINE
- PROPOSED PERMANENT EASEMENT
- TEMP WORKSPACE
- ADD. TEMP. WORKSPACE
- EASEMENT LINE
- CL STREAM/CREEK/DITCH
- EDGE OF WATER
- CL LEVEE
- FIELD DELINEATED WETLAND
- STREAM/DRAIN/WATERBODY BNDRY
- CL ROAD
- EDGE OF ROAD/PAVEMENT/CURB
- CL CULVERT
- CL RAILROAD
- ACCESS ROAD (PAR/TAR)
- STRUCTURE
- CONTOUR MAJOR (EVERY 10')
- CONTOUR MINOR (EVERY 2')
- PIPELINE MILEPOST
- PIPELINE MILEPOST 10TH
- PROPERTY LINE
- UNDERGROUND WATERLINE
- UNDERGROUND COM. CABLE
- UNDERGROUND POWERLINE
- UNDERGROUND SANITARY SEWER
- OVERHEAD POWERLINE
- OVERHEAD TELEPHONE
- VERIFIED PIPELINE
- FENCE
- TOP / TOE

PAR/TAR-ST-CO-000 · 600 · P · T · W · UCOM · E · S

- TRANS. TOWER
- GUY ANCHOR
- HDD ENTRY/EXIT
- FIRE HYDRANT
- UTILITY POLE
- AERIAL MARKER
- ELEC., WATER, SAN. SEWER, GAS TELE. & STORM DRAIN MANHOLES
- WELL
- SEPTIC
- VALVE
- METER
- SPREAD BREAK

DATE OF AERIAL PHOTOGRAPHY: MARCH 18, 2015

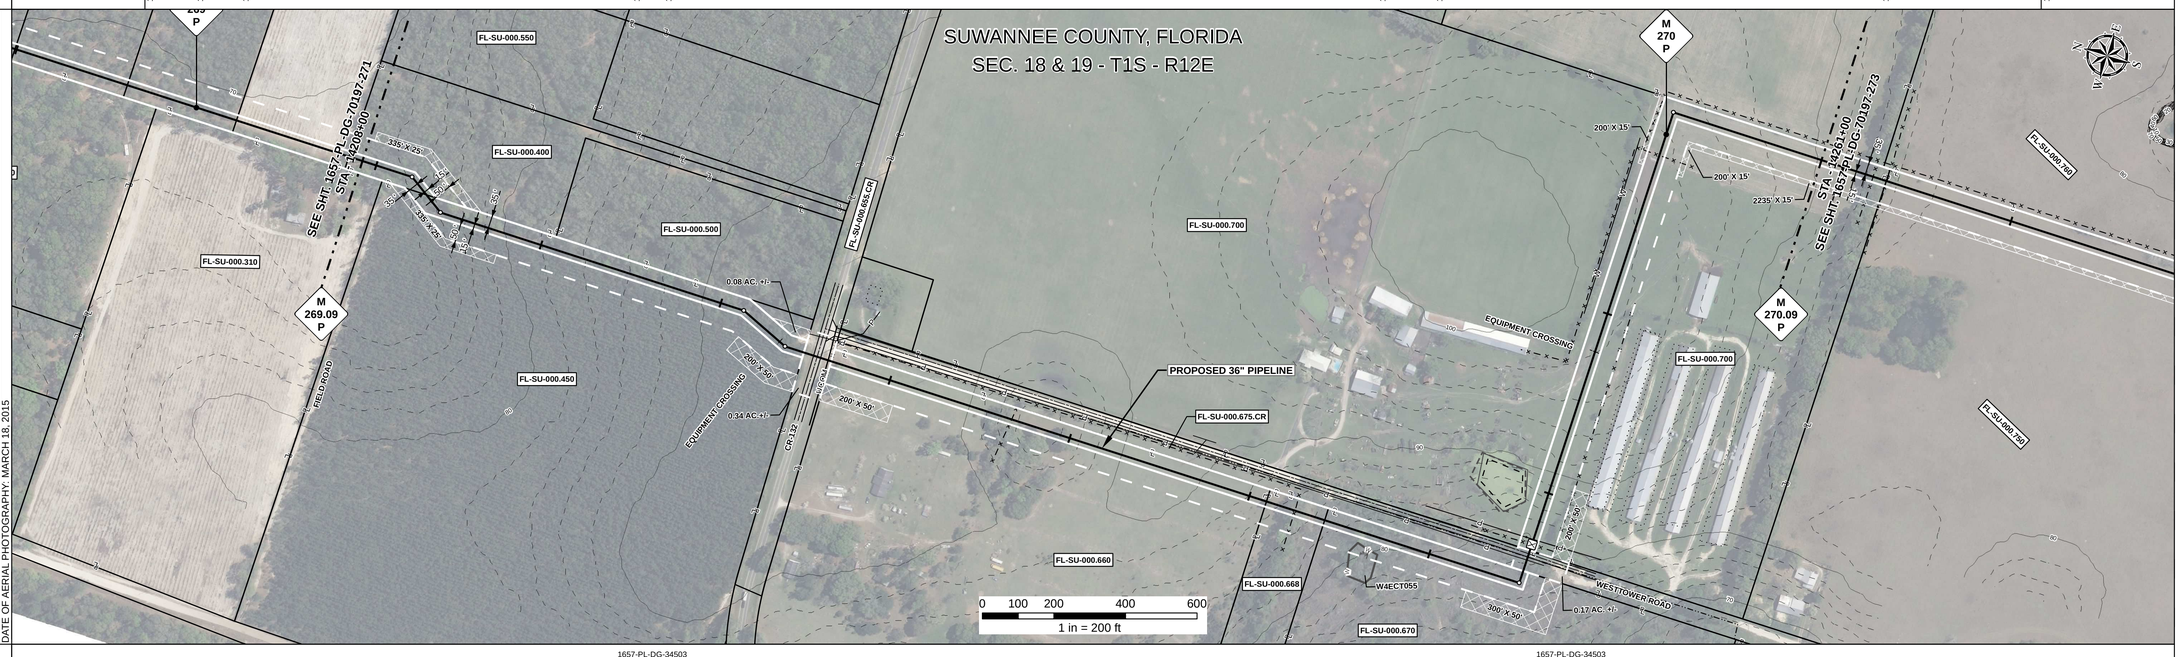

REFERENCE DRAWING

1657-PL-DG-34503 | 1657-PL-DG-34503

ENVIRONMENTAL SURVEY DATA

14208+00	14261+00

SENSITIVE AREAS

14208+00	14236+04	14243+59	14261+00
6a, 6b, 8, 16, 18	6a, 6b, 8, 15, 16, 18	6a, 6b, 8, 16, 18	

PROFILE

SCALE:
HORIZONTAL: 1" = 200'
VERTICAL: 1" = 200'

THE LOCATION OF TRENCH PLUGS AND SLOPE BREAKERS ARE INTENDED TO BE USED AS A GUIDELINE ONLY. EXACT LOCATION TO BE DETERMINED IN THE FIELD AS DIRECTED BY THE CHIEF INSPECTOR.

SLOPE BREAKERS/ARROW INDICATES DIRECTION

TRENCH PLUG

CP TEST STATION

RECTIFIER

DECOUPLER

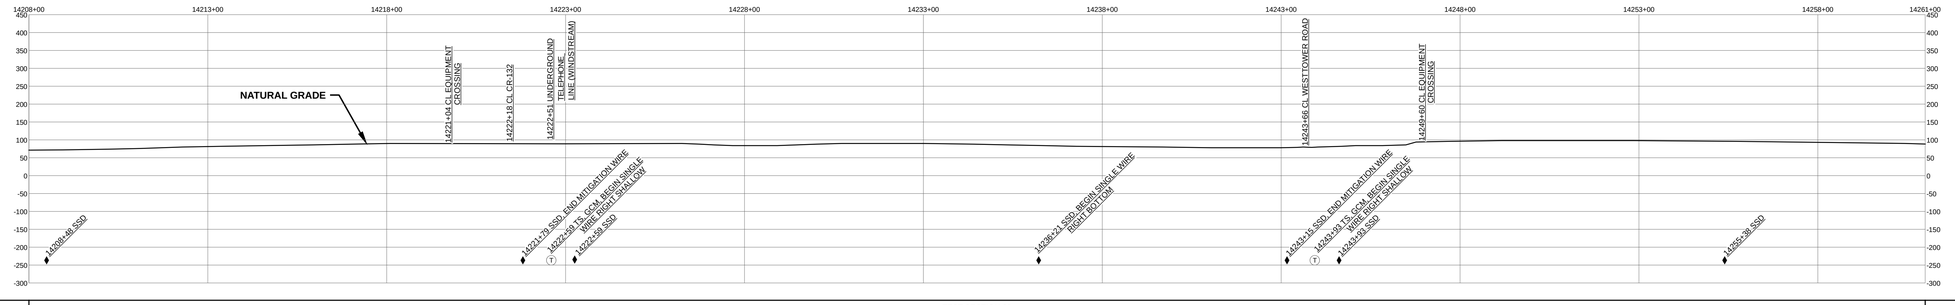

SLOPE BREAKER & TRENCH PLUG SPACING

CODE	% SLOPE	SPACING
A	< 5%	NO STRUCTURE
B	5 - 15%	300 FT
C	15 - 30%	200 FT
D	> 30%	100 FT

HYDROSTATIC TEST SECTION

TEST SECTION 23

REFERENCE DRAWINGS

DWG. NO.	DESCRIPTION

REVISIONS

REV	DRN	DATE	DESCRIPTION
0		06/29/2015	ISSUED FOR BID
1		03/14/2016	ISSUED FOR CONSTRUCTION

MATERIALS

ITEM NO.	DESCRIPTION	QTY
1	36" O.D. x 0.520" W.T., API 5L X70, FBE 16 MILS w/ I.D. EPOXY 1.7 MILS	5072 LF
4	36" O.D. x 0.750" W.T., API 5L X70, FBE 16 MILS, ARO 24 MILS, w/ I.D. EPOXY 1.7 MILS	228 LF
3R	3R ELBOW, HIGH STRENGTH WROUGHT BUTT-WELD FITTING, 36" O.D.	4 EA

ENGINEERING APPROVALS

	BID		CONSTRUCTION	
TITLE	SIGNATURE	DATE	SIGNATURE	DATE
DRAWN BY: GIE	FSR	06/29/2015	FSR	03/14/2016
DRN. DATE: 01/04/2016				
CHECKED BY: GIE	DRS	06/29/2015	JC	03/14/2016
CHK. DATE:				

SABAL TRAIL PROJECT
PROPOSED 36" PIPELINE
STA. 14208+00 TO STA. 14261+00
ALIGNMENT SHEET

LOC. SUWANNEE COUNTY, FLORIDA

Sabal Trail TRANSMISSION SM

YEAR: 2017 | **SHEET:** 272 OF 492 | **SCALE:** 1" = 200' | **DWG.** 1657-PL-DG-70197-272 | **REV.** 1

Document Path: H:_GIS\1657\Deliverables\AlignmentSheets\FCS\PREAD\1657-PL-DG-70197-272.mxd

GS #