RIGHT - OF - WAY

TRACT NUMBERS: GWA-FL-GI-081.000 | GWA-FL-GI-082.000 | GWA-FL-GI-083.000

ROADDAGE: 16941+00 – 46.7 | 16948+70 – 81.5 | 16962+14 – 193.1 | 16994+00

SURVEY DATA

SURVEY COMPANY:

FIELD BOOK:

PAGES:

16943+19 CL FIELD ROAD
16948+71 EDGE OF ROAD
16948+71 CL NW 12TH CT. EQUIPMENT CROSSING
16948+93 EDGE OF ROAD
16950+24 ALUMINUM GATE, 39' RT.
16950+27 FENCE
16954+00 CL EQUIPMENT CROSSING
16961+50 P.I. 2°30' 50" RT.
16962+22 EDGE OF ROAD
16962+37 CL FIELD ROAD, EQUIPMENT CROSSING
16962+48 EDGE OF ROAD
16963+16 OVERHEAD POWERLINE (DUKE ENERGY)
16963+80 GUY ANCHOR, 59' LT.
16963+84 GUY ANCHOR, 60' LT.
16969+57 CL FIELD ROAD, EQUIPMENT CROSSING
16976+45 CL FIELD ROAD, EQUIPMENT CROSSING
16992+79 CL FIELD ROAD, EQUIPMENT CROSSING

CLASS LOCATION

CLASS 1

MINIMUM DEPTH OF COVER

3' | 5' | 3' | 5' | 3' | 5' | 3' | 5' | 3' | 5' | 3' | 5' | 3'

PIPE MATERIAL

ID # - 3R, FITTING

SET ON WEIGHT, GPW, GEOTEXTILE PIPE WEIGHT

758' (1) | 40' (4) | 1262' (1) | 3R 3630111 | 3240' (1)

16941+00 | 16948+58 | 16948+98 | 16961+60 | BEGIN WEIGHTS 16980+21 | 79 GPW, 14' C-C | END WEIGHTS 16991+22 | 16994+00

ALIGNMENT DETAIL

PROPOSED PIPELINE
PROPOSED PERMANENT EASEMENT
TEMP WORKSPACE
ADD. TEMP. WORKSPACE
EASEMENT LINE
CL STREAM/CREEK/DITCH
EDGE OF WATER
CL LEVEE
FIELD DELINEATED WETLAND
STREAM/DRAIN/WATERBODY BNDRY
CL ROAD
EDGE OF ROAD/PAVEMENT/CURB
CL CULVERT
CL RAILROAD
ACCESS ROAD (PAR/TAR) — PAR/TAR-ST-CO-000
STRUCTURE
CONTOUR MAJOR (EVERY 10') — 600
CONTOUR MINOR (EVERY 2')
PIPELINE MILEPOST
PIPELINE MILEPOST 10TH
PROPERTY LINE
UNDERGROUND WATERLINE
UNDERGROUND COM. CABLE — UCOM
UNDERGROUND POWERLINE
UNDERGROUND SANITARY SEWER
OVERHEAD POWERLINE
OVERHEAD TELEPHONE
VERIFIED PIPELINE
FENCE
TOP / TOE

TRANS. TOWER
GUY ANCHOR
HDD ENTRY/EXIT
FIRE HYDRANT
UTILITY POLE
AERIAL MARKER
ELEC., WATER, SAN. SEWER, GAS TELE. & STORM DRAIN MANHOLES
WELL
SEPTIC
VALVE
METER
SPREAD BREAK

DATE OF AERIAL PHOTOGRAPHY: DECEMBER 13, 2013 AND MAY 21, 2014

REFERENCE DRAWING

GWA-FL-GI-081.000.RC

ENVIRONMENTAL SURVEY DATA

16941+00 | W1ECT089 PFO (16980+49 – 16990+88) | 16994+00

SENSITIVE AREAS

16941+00 – 6a, 6b, 8, 15, 18
16961+77 – 6a, 6b, 8, 18
16963+52 – 6a, 6b, 8, 15, 18
16969+47 – 6a, 6b, 8, 18
16980+49 – 8, 18
16990+88 – 6a, 6b, 8, 18
16994+00

PROFILE

SCALE:
HORIZONTAL: 1" = 200'
VERTICAL: 1" = 200'

THE LOCATION OF TRENCH PLUGS AND SLOPE BREAKERS ARE INTENDED TO BE USED AS A GUIDELINE ONLY. EXACT LOCATION TO BE DETERMINED IN THE FIELD AS DIRECTED BY THE CHIEF INSPECTOR.

SLOPE BREAKERS/ARROW INDICATES DIRECTION

TRENCH PLUG

CP TEST STATION

RECTIFIER

DECOUPLER

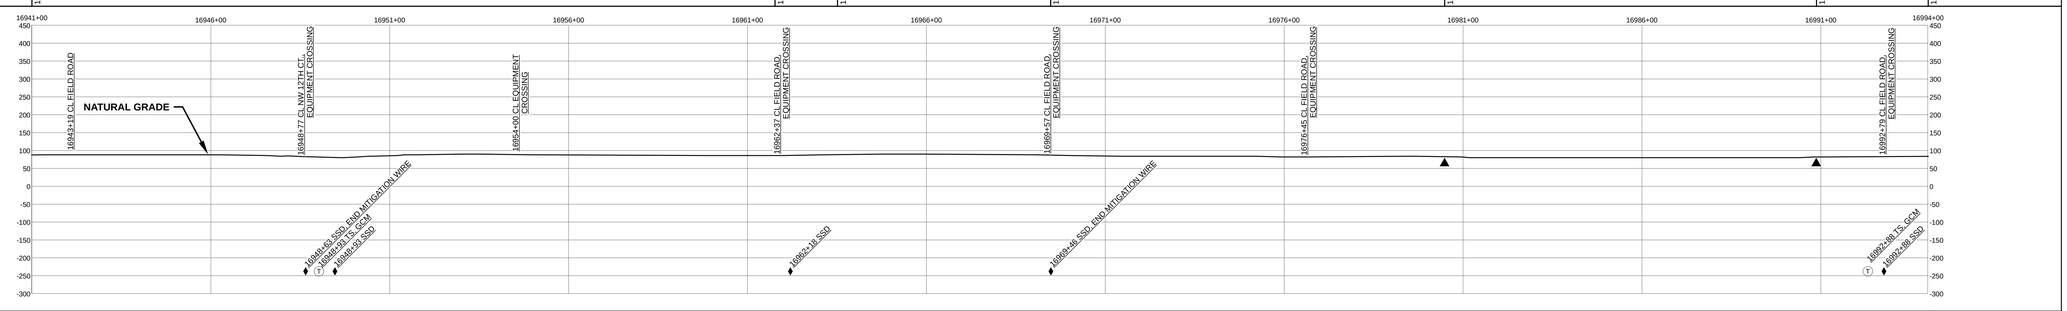

SLOPE BREAKER & TRENCH PLUG SPACING

CODE	% SLOPE	SPACING
A	< 5%	NO STRUCTURE
B	5 - 15%	300 FT
C	15 - 30%	200 FT
D	> 30%	100 FT

HYDROSTATIC TEST SECTION

TEST SECTION 24

REFERENCE DRAWINGS

DWG. NO.	DESCRIPTION

REVISIONS

REV	DRN	DATE	DESCRIPTION
0		06/29/2015	ISSUED FOR BID
1		03/14/2016	ISSUED FOR CONSTRUCTION

MATERIALS

ITEM NO.	DESCRIPTION	QTY
1	36" O.D. x 0.520" W.T., API 5L X70, FBE 16 MILS w/ I.D. EPOXY 1.7 MILS	5260 LF
4	36" O.D. x 0.750" W.T., API 5L X70, FBE 16 MILS, ARO 24 MILS, w/ I.D. EPOXY 1.7 MILS	40 LF
3R	3R ELBOW, HIGH STRENGTH WROUGHT BUTT-WELD FITTING, 36" O.D.	1 EA
GPW	GEOTEXTILE PIPE WEIGHT, 9000 LBS	79 EA

ENGINEERING APPROVALS

TITLE		BID SIGNATURE	BID DATE	CONSTRUCTION SIGNATURE	CONSTRUCTION DATE
DRAWN BY:	GIE	FSR	06/29/2015	FSR	03/14/2016
DRN. DATE:	01/04/2016				
CHECKED BY:	GIE	DRS	06/29/2015	JC	03/14/2016
CHK. DATE:					

SABAL TRAIL PROJECT
PROPOSED 36" PIPELINE
STA. 16941+00 TO STA. 16994+00
ALIGNMENT SHEET

LOC. GILCHRIST COUNTY, FLORIDA

YEAR: 2017 | SHEET: 324 OF 492 | SCALE: 1" = 200' | DWG. 1657-PL-DG-70197-324 | REV. 1

Sabal Trail TRANSMISSION SM

Document Path: H:_GIS\1657\Deliverables\Alignment\Sheets\FC\SPREAD\1657-PL-DG-70197-324.mxd

IS #