RIGHT - OF - WAY

TRACT NUMBERS

RODDAGE

CROSSING

FL-AL-014.000	FL-AL-015.000	FL-AL-016.000	FL-AL-017.000
18094+00	18094+72	18103+27	18109+08	18147+00
4.4	51.8	35.2	229.8

SURVEY DATA

SURVEY COMPANY:

FIELD BOOK:

PAGES:

18094+71 BEGIN NEWBERRY CITY
18094+72 FENCE
18095+12 MLV-24
18095+34 CL FIELD ROAD
18103+31 FENCE
18105+11 FENCE
18108+79 POWER POLE, 60' LT.
18108+80 METAL LINE MARKER, 61' LT.
18108+83 FENCE
18108+85 FENCE
18108+85 UNDERGROUND TELEPHONE LINE
18108+85 OVERHEAD POWERLINE
18109+00 FENCE CORNER, 97' RT.
18109+00 FENCE CORNER, 100' RT.
18109+07 FENCE

CLASS LOCATION

CLASS 1

MINIMUM DEPTH OF COVER

3'	5'	4'	3'

PIPE MATERIAL

3R - 3R, FITTING

SET ON WEIGHT, GPW, GEOTEXTILE PIPE WEIGHT

81' (1) 62' (MLV) 5157' (1)

18094+00 18094+81 18095+43 18147+00

ALIGNMENT DETAIL

- PROPOSED PIPELINE
- PROPOSED PERMANENT EASEMENT
- TEMP WORKSPACE
- ADD. TEMP. WORKSPACE
- EASEMENT LINE
- CL STREAM/CREEK/DITCH
- EDGE OF WATER
- CL LEVEE
- FIELD DELINEATED WETLAND
- STREAM/DRAIN/WATERBODY BNDRY
- CL ROAD
- EDGE OF ROAD/PAVEMENT/CURB
- CL CULVERT
- CL RAILROAD
- ACCESS ROAD (PAR/TAR)
- STRUCTURE
- CONTOUR MAJOR (EVERY 10')
- CONTOUR MINOR (EVERY 2')
- PIPELINE MILEPOST
- PIPELINE MILEPOST 10TH
- PROPERTY LINE
- UNDERGROUND WATERLINE
- UNDERGROUND COM. CABLE
- UNDERGROUND POWERLINE
- UNDERGROUND SANITARY SEWER
- OVERHEAD POWERLINE
- OVERHEAD TELEPHONE
- VERIFIED PIPELINE
- FENCE
- TOP / TOE

- TRANS. TOWER
- GUY ANCHOR
- HDD ENTRY/EXIT
- FIRE HYDRANT
- UTILITY POLE
- AERIAL MARKER
- ELEC., WATER, SAN. SEWER, GAS TELE. & STORM DRAIN MANHOLES
- WELL
- SEPTIC
- VALVE
- METER
- SPREAD BREAK

DATE OF AERIAL PHOTOGRAPHY: MARCH 13, 2013

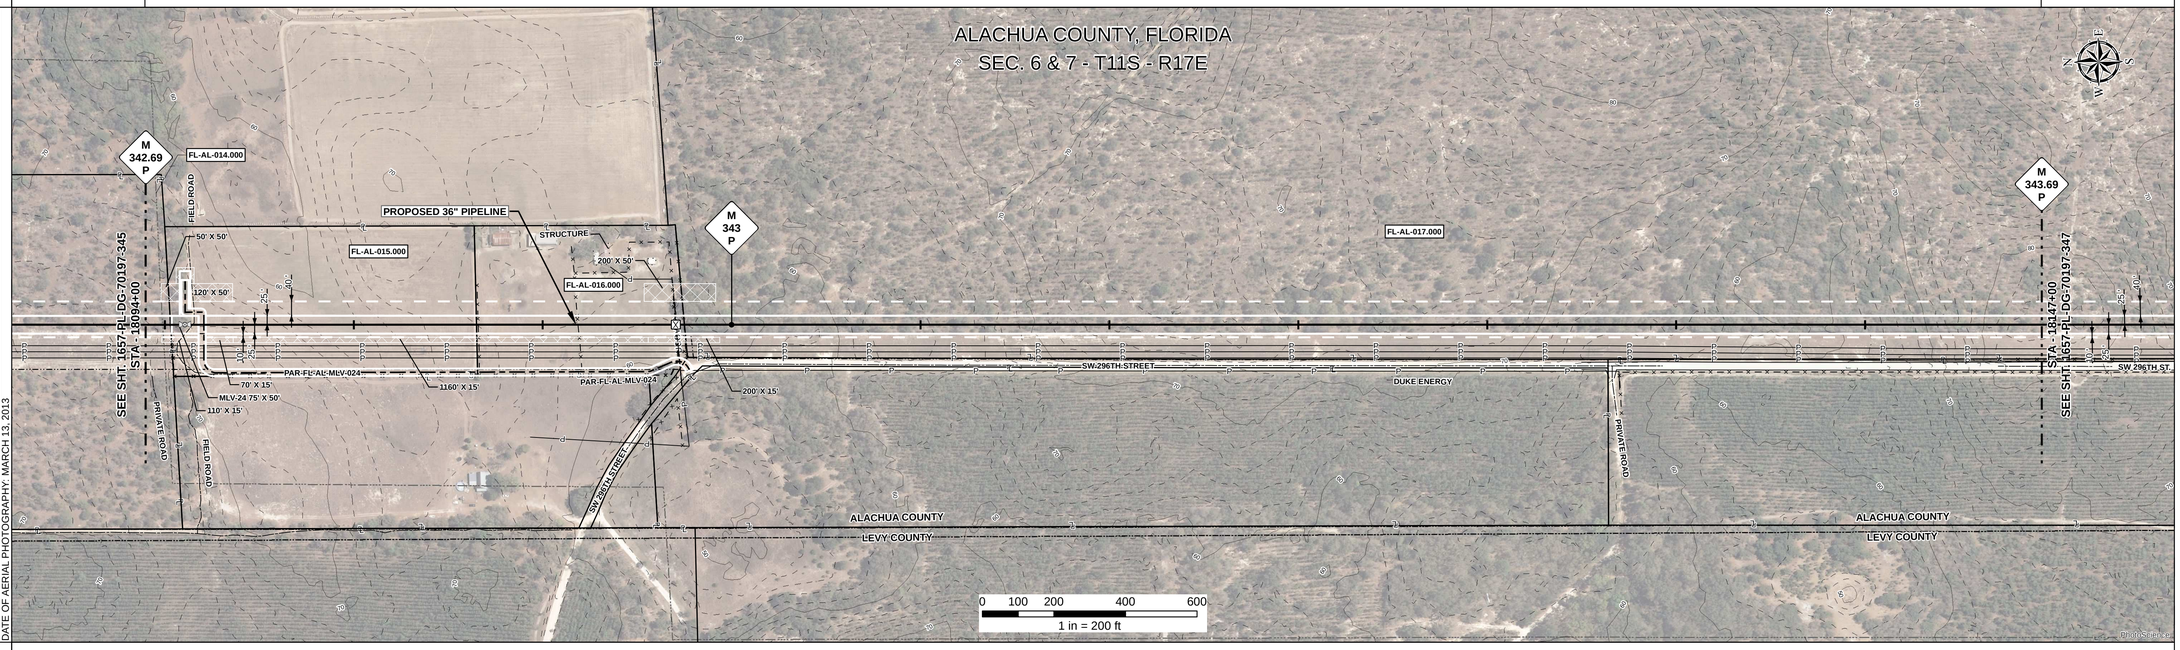

REFERENCE DRAWING

ENVIRONMENTAL SURVEY DATA

18094+00 18147+00

SENSITIVE AREAS

6a, 6b, 8, 15, 16, 18 (18094+00 – 18095+20)

6a, 6b, 8, 16, 18 (18095+20 – 18147+00)

PROFILE

SCALE:
HORIZONTAL: 1" = 200'
VERTICAL: 1" = 200'

THE LOCATION OF TRENCH PLUGS AND SLOPE BREAKERS ARE INTENDED TO BE USED AS A GUIDELINE ONLY. EXACT LOCATION TO BE DETERMINED IN THE FIELD AS DIRECTED BY THE CHIEF INSPECTOR.

SLOPE BREAKERS/ARROW INDICATES DIRECTION

TRENCH PLUG

CP TEST STATION

RECTIFIER

DECOUPLER

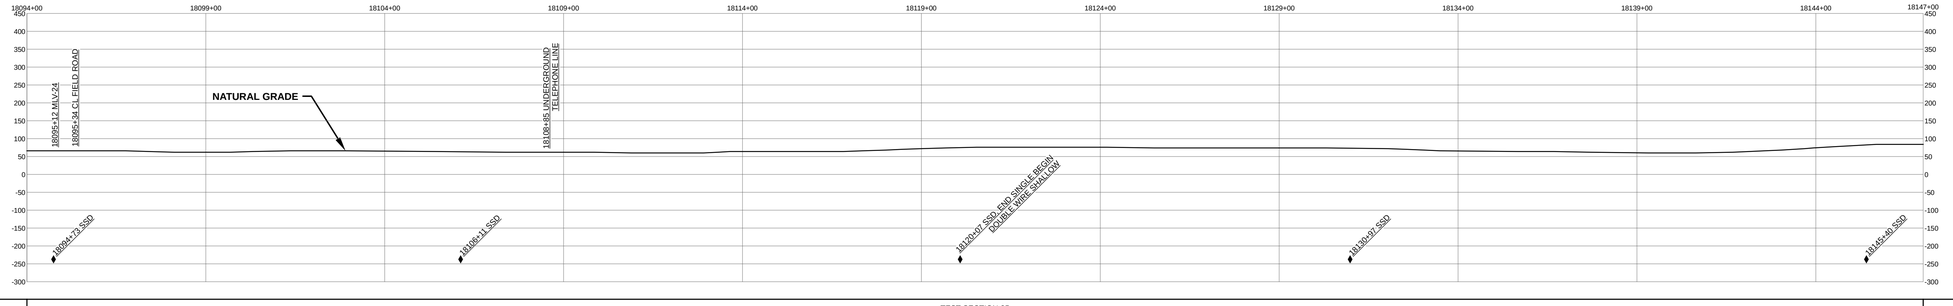

TEST SECTION 25

HYDROSTATIC TEST SECTION

SLOPE BREAKER & TRENCH PLUG SPACING

CODE	% SLOPE	SPACING
A	< 5%	NO STRUCTURE
B	5 - 15%	300 FT
C	15 - 30%	200 FT
D	> 30%	100 FT

REFERENCE DRAWINGS

DWG. NO.	DESCRIPTION
1-G-1000-MLV24	PLOT PLAN-36" MAINLINE VALVE NO. 24

REVISIONS

REV	DRN	DATE	DESCRIPTION
0		06/29/2015	ISSUED FOR BID
1		03/14/2016	ISSUED FOR CONSTRUCTION

MATERIALS

ITEM NO.	DESCRIPTION	QTY
1	36" O.D. x 0.520" W.T., API 5L X70, FBE 16 MILS w/ I.D. EPOXY 1.7 MILS	5238 LF
MLV	MAINLINE VALVE ASSEMBLY	62 LF

ENGINEERING APPROVALS

	BID		CONSTRUCTION	
TITLE	SIGNATURE	DATE	SIGNATURE	DATE
DRAWN BY: GIE	FSR	06/29/2015	FSR	03/14/2016
DRN. DATE: 01/04/2016				
CHECKED BY: GIE	DRS	06/29/2015	JC	03/14/2016
CHK. DATE:				

SABAL TRAIL PROJECT
PROPOSED 36" PIPELINE
STA. 18094+00 TO STA. 18147+00
ALIGNMENT SHEET

LOC. ALACHUA COUNTY, FLORIDA

Sabal Trail TRANSMISSION SM

YEAR: 2017 | SHEET: 346 OF 492 | SCALE: 1" = 200' | DWG. 1657-PL-DG-70197-346 | REV. 1

GS #

Document Path: H:_GIS\1657\Deliverables\AlignmentSheets\FCSPREAD\1657-PL-DG-70197-346.mxd