## RIGHT - OF - WAY

TRACT NUMBERS

RODDAGE

CROSSING

| CCL-FL-CI-036.000 | CCL-FL-CI-036.500.CR | CCL-FL-CI-037.000 | CCL-FL-CI-037.500.CR | CCL-FL-CI-038.000 | CCL-FL-CI-038.500.CR | CCL-FL-CI-039.000 |
|---|---|---|---|---|---|---|
| 424+00 | 424+32 | 424+92 | 444+44 | 445+04 | 464+66 | 465+26 | 477+00 |
| 1.9 | 3.6 | 118.3 | 3.6 | 118.9 | 3.6 | 71.2 | |

## SURVEY DATA

SURVEY COMPANY:

FIELD BOOK:

PAGES:

424+51 EDGE OF ROAD
424+61 CL N. GLADSTONE DRIVE
424+71 EDGE OF ROAD
425+24 P.I. L=98.28' 16° RT.
425+99 P.I. L=9' 0° 286.16' LT.

444+47 EDGE OF ROAD
444+59 CL N. WATERFALL TERRACE
444+71 EDGE OF ROAD
445+01 OVERHEAD POWERLINE

464+46 EDGE OF ROAD
464+56 CL N. FAIRCHILD TERRACE
465+06 EDGE OF ROAD

## CLASS LOCATION

| CLASS 2 | 435+23 | CLASS 1 | 448+08 | CLASS 2 |
|---|---|---|---|---|

## MINIMUM DEPTH OF COVER

5'

## PIPE MATERIAL

3R — ID # — - 3R, FITTING

SET ON WEIGHT, GPW, GEOTEXTILE PIPE WEIGHT

| 26' | 70' | 1940' | 70' | 1955' | 70' | 1169' |
|---|---|---|---|---|---|---|
| 11 | 13 | 11 | 13 | 11 | 13 | 11 |
| 424+00 | 424+26 | 424+96 | 444+36 | 446+06 | 464+61 | 465+31 | 477+00 |

## ALIGNMENT DETAIL

- PROPOSED PIPELINE
- PROPOSED PERMANENT EASEMENT
- TEMP WORKSPACE
- ADD. TEMP. WORKSPACE
- EASEMENT LINE
- CL STREAM/CREEK/DITCH
- EDGE OF WATER
- CL LEVEE
- FIELD DELINEATED WETLAND
- STREAM/DRAIN/WATERBODY BNDRY
- CL ROAD
- EDGE OF ROAD/PAVEMENT/CURB
- CL CULVERT
- CL RAIL/ROAD
- ACCESS ROAD (PAR/TAR)
- STRUCTURE
- CONTOUR MAJOR (EVERY 10')
- CONTOUR MINOR (EVERY 2')
- PIPELINE MILEPOST
- PIPELINE MILEPOST 10TH
- PROPERTY LINE
- UNDERGROUND WATERLINE
- UNDERGROUND COM. CABLE
- UNDERGROUND POWERLINE
- UNDERGROUND SANITARY SEWER
- OVERHEAD POWERLINE
- OVERHEAD TELEPHONE
- VERIFIED PIPELINE
- FENCE
- TOP / TOE

PAR/TAR-ST-CO-000

- TRANS. TOWER
- GUY ANCHOR
- HDD ENTRY/EXIT
- FIRE HYDRANT
- UTILITY POLE
- AERIAL MARKER
- ELEC., WATER, SAN. SEWER, GAS TELE. & STORM DRAIN MANHOLES
- WELL
- SEPTIC
- VALVE
- METER
- SPREAD BREAK

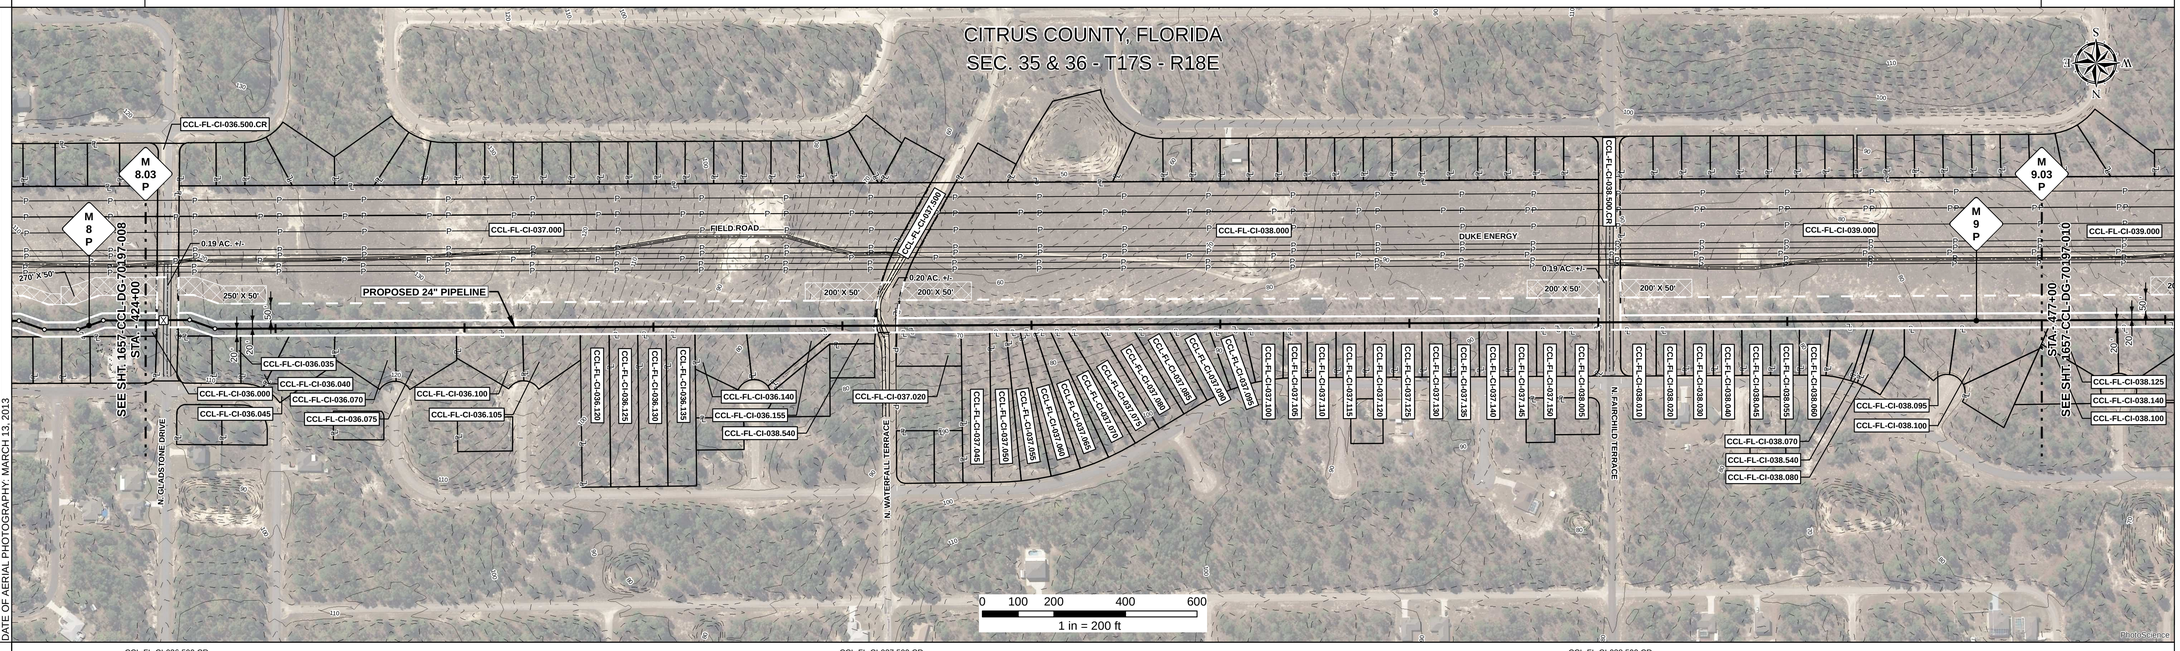


DATE OF AERIAL PHOTOGRAPHY: MARCH 13, 2013

## REFERENCE DRAWING

CCL-FL-CI-036.500.CR | CCL-FL-CI-037.500.CR | CCL-FL-CI-038.500.CR

## ENVIRONMENTAL SURVEY DATA

424+00 — 477+00

## SENSITIVE AREAS

424+00 — 6a, 6b, 8, 16, 18 — 477+00

## PROFILE

SCALE:
HORIZONTAL: 1" = 200'
VERTICAL: 1" = 200'

THE LOCATION OF TRENCH PLUGS AND SLOPE BREAKERS ARE INTENDED TO BE USED AS A GUIDELINE ONLY. EXACT LOCATION TO BE DETERMINED IN THE FIELD AS DIRECTED BY THE CHIEF INSPECTOR.

SLOPE BREAKERS/ARROW INDICATES DIRECTION

TRENCH PLUG

CP TEST STATION

RECTIFIER

DECOUPLER

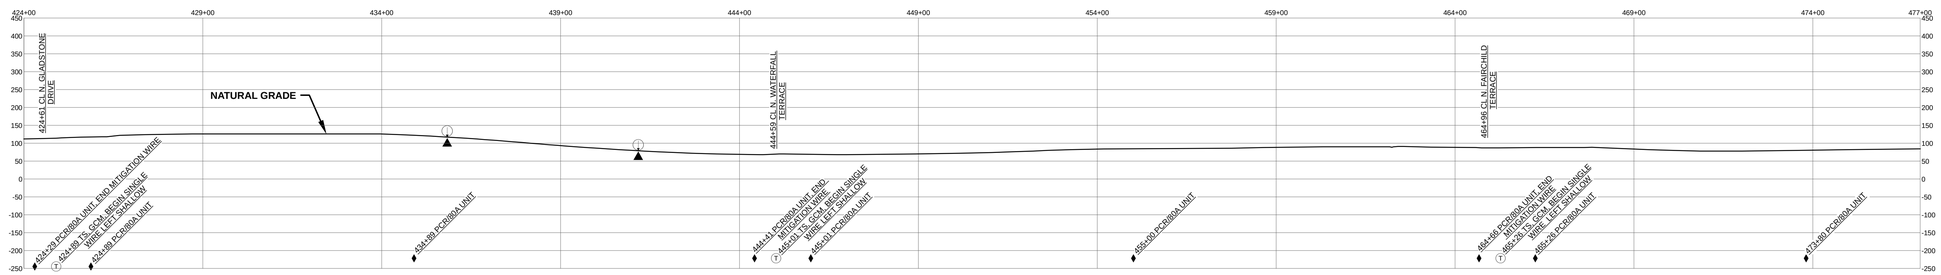


### SLOPE BREAKER & TRENCH PLUG SPACING

| CODE | % SLOPE | SPACING |
|---|---|---|
| A | < 5% | NO STRUCTURE |
| B | 5 - 15% | 300 FT |
| C | 15 - 30% | 200 FT |
| D | > 30% | 100 FT |

## HYDROSTATIC TEST SECTION

TEST SECTION C1

### REFERENCE DRAWINGS

| DWG. NO. | DESCRIPTION |
|---|---|
| | |
| | |
| | |
| | |
| | |
| | |

### REVISIONS

| REV | DRN | DATE | DESCRIPTION |
|---|---|---|---|
| 0 | | 06/29/2015 | ISSUED FOR BID |
| 1 | | 03/14/2016 | ISSUED FOR CONSTRUCTION |
| | | | |
| | | | |
| | | | |
| | | | |

### MATERIALS

| ITEM NO. | DESCRIPTION | QTY |
|---|---|---|
| 11 | 24" O.D. x 0.416" W.T., API 5L X70, FBE 16 MILS w/ I.D. EPOXY 1.7 MILS | 5090 LF |
| 13 | 24" O.D. x 0.500" W.T., API 5L X70, FBE 16 MILS, ARO 24 MILS, w/ I.D. EPOXY 1.7 MILS | 210 LF |
| | | |
| | | |
| | | |
| | | |

### ENGINEERING APPROVALS

| TITLE | BID SIGNATURE | BID DATE | CONSTRUCTION SIGNATURE | CONSTRUCTION DATE |
|---|---|---|---|---|
| DRAWN BY: GIE | FSR | 06/29/2015 | FSR | 03/14/2016 |
| DRN. DATE: 01/04/2016 | | | | |
| CHECKED BY: GIE | DRS | 06/29/2015 | JC | 03/14/2016 |
| CHK. DATE: | | | | |

SABAL TRAIL PROJECT
PROPOSED 24" CITRUS CO. PIPELINE
STA. 424+00 TO STA. 477+00
ALIGNMENT SHEET

Sabal Trail TRANSMISSION SM

**LOC.** CITRUS COUNTY, FLORIDA

**YEAR:** 2017 | **SHEET:** 9 OF 22 | **SCALE:** 1" = 200' | **DWG.** 1657-CCL-DG-70197-009 | **REV.** 1

Document Path: H:_GIS\1657\Deliverables\AlignmentSheets\FCS\SPREADS_CCL\1657-CCL-DG-70197-009.mxd

IS #