RIGHT - OF - WAY

TRACT NUMBERS

RODDAGE

CROSSING

FL-LA-104.000 (24377+00 – 24417+00, 164.3)

FL-LA-105.000 (24409+11 – 24417+00, 78.1)

SURVEY DATA

SURVEY COMPANY:

FIELD BOOK:

PAGES:

24378+23 GATE, 322' LT.
24378+34 ALUMINUM GATE, 337' LT.
24378+54 GATE, 352' LT.
24379+58 EDGE OF ROAD
24379+67 CL PRIVAE ROAD
24379+75 EDGE OF ROAD
24379+94 P.I. = 12° 06' 00" RT.
24379+94 P.I. = 12° 06' 00" RT.
24382+60 P.I. = 12° 00' 01" RT.
24382+60 P.I. = 10° 10' 19" RT.
24387+03 FENCE
24388+24 FENCE CORNER, 7' RT.
24388+24 FENCE
24388+35 FENCE CORNER, 1' LT.
24388+35 FENCE
24389+18 FENCE CORNER, 66' RT.
24390+23 FENCE CORNER, 47' RT.
24391+53 FENCE
24403+32 P.I. = 6° 11' 38" LT.
24403+41 CL DITCH
24403+60 EDGE OF ROAD
24403+67 CL PRIVAE ROAD
24403+68 EDGE OF ROAD
24404+15 CL DITCH
24404+21 FENCE
24407+88 CL FIELD ROAD

CLASS LOCATION

CLASS 1

MINIMUM DEPTH OF COVER

3' | 5' | 3' | 5' | 3' | 5' | 3'

PIPE MATERIAL

3R — ID # — 3R, FITTING

SET ON WEIGHT, GPW, GEOTEXTILE PIPE WEIGHT

24377+00	46 GPW, 14' C-C	24383+53	END WEIGHTS	2632' (1)	24390+45	BEGIN WEIGHTS	51 GPW, 14' C-C	24397+50	END WEIGHTS	75' (3R) 3663331	24403+32	24404+07	BEGIN WEIGHTS	10 GPW, 14' C-C	24406+56	END WEIGHTS	1293' (1)	24415+43	BEGIN WEIGHTS	12 GPW, 14' C-C	24417+00

ALIGNMENT DETAIL

PROPOSED PIPELINE
PROPOSED PERMANENT EASEMENT
TEMP WORKSPACE
ADD. TEMP. WORKSPACE
EASEMENT LINE
CL STREAM/CREEK/DITCH
EDGE OF WATER
CL LEVEE
FIELD DELINEATED WETLAND
STREAM/DRAIN/WATERBODY BNDRY
CL ROAD
EDGE OF ROAD/PAVEMENT/CURB
CL CULVERT
CL RAILROAD
ACCESS ROAD (PAR/TAR) — PAR/TAR-ST-CO-000
STRUCTURE
CONTOUR MAJOR (EVERY 10') — 600
CONTOUR MINOR (EVERY 2')
PIPELINE MILEPOST
PIPELINE MILEPOST 10TH
PROPERTY LINE
UNDERGROUND WATERLINE
UNDERGROUND COM. CABLE — UCOM
UNDERGROUND POWERLINE
UNDERGROUND SANITARY SEWER
OVERHEAD POWERLINE
OVERHEAD TELEPHONE
VERIFIED PIPELINE
FENCE
TOP / TOE

TRANS. TOWER
GUY ANCHOR
HDD ENTRY/EXIT
FIRE HYDRANT
UTILITY POLE
AERIAL MARKER
ELEC., WATER, SAN. SEWER, GAS TELE. & STORM DRAIN MANHOLES
WELL
SEPTIC
VALVE
METER
SPREAD BREAK

REFERENCE DRAWING

ENVIRONMENTAL SURVEY DATA

24377+00	W3ECT042 PEM	24377+69	24378+50	24378+99	W3ECT040 PEM	24383+33		24390+58	W3ECT043 PEM	24397+34		24405+63	W6CAR071 PEM	24406+78		24415+52	W2ECT244 PEM	24416+11	24416+98	W6CAR072 PFO	24417+00

SENSITIVE AREAS

24377+00	6a, 6b, 8,16,18	24377+69	8, 16, 18	24378+50	6a,6b, 8,16,18	24378+99	8, 16, 18	24383+33	6a, 6b, 8, 16, 18	24390+58	8, 16, 18	24397+34	6a, 6b, 8, 16, 18	24405+63	8, 16, 18	24406+78	6a, 6b, 8, 16, 18	24415+52	8, 16,18	24416+11	6a, 6b, 8, 16, 18	24416+98	8, 16,18	24417+00

PROFILE

SCALE:
HORIZONTAL: 1" = 200'
VERTICAL: 1" = 200'

THE LOCATION OF TRENCH PLUGS AND SLOPE BREAKERS ARE INTENDED TO BE USED AS A GUIDELINE ONLY. EXACT LOCATION TO BE DETERMINED IN THE FIELD AS DIRECTED BY THE CHIEF INSPECTOR.

SLOPE BREAKERS/ARROW INDICATES DIRECTION

TRENCH PLUG

CP TEST STATION

RECTIFIER

DECOUPLER

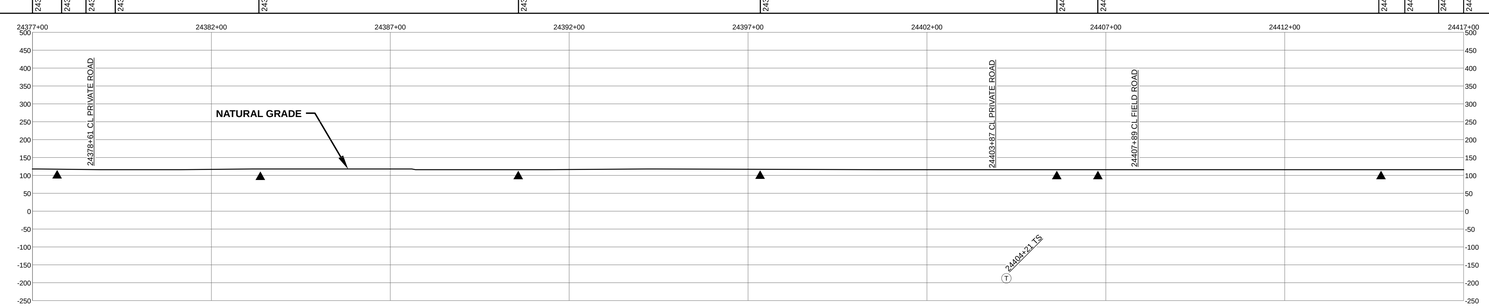

SLOPE BREAKER & TRENCH PLUG SPACING

CODE	% SLOPE	SPACING
A	< 5%	NO STRUCTURE
B	5 - 15%	300 FT
C	15 - 30%	200 FT
D	> 30%	100 FT

HYDROSTATIC TEST SECTION

TEST SECTION 30

REFERENCE DRAWINGS

DWG. NO.	DESCRIPTION

REVISIONS

REV	DRN	DATE	DESCRIPTION
0		06/29/2015	ISSUED FOR BID
1		03/14/2016	ISSUED FOR CONSTRUCTION

MATERIALS

ITEM NO.	DESCRIPTION	QTY
1	36" O.D. x 0.520" W.T., API 5L X70, FBE 16 MILS w/ I.D. EPOXY 1.7 MILS	3925 LF
3	36" O.D. x 0.750" W.T., API 5L X70, FBE 16 MILS w/ I.D. EPOXY 1.7 MILS	75 LF
3R	3R ELBOW, HIGH STRENGTH WROUGHT BUTT-WELD FITTING, 36" O.D.	1 EA
GPW	GEOTEXTILE PIPE WEIGHT, 9000 LBS	119 EA

ENGINEERING APPROVALS

TITLE		BID SIGNATURE	BID DATE	CONSTRUCTION SIGNATURE	CONSTRUCTION DATE
DRAWN BY:	GIE	FSR	06/29/2015	FSR	03/14/2016
DRN. DATE:	01/04/2016				
CHECKED BY:	GIE	DRS	06/29/2015	JC	03/14/2016
CHK. DATE:					

SABAL TRAIL PROJECT
PROPOSED 36" PIPELINE
STA. 24377+00 TO STA. 24417+00
ALIGNMENT SHEET

Sabal Trail TRANSMISSION SM

LOC. LAKE COUNTY, FLORIDA

YEAR: 2017 | SHEET: 469 OF 492 | SCALE: 1" = 200' | DWG. 1657-PL-DG-70197-469 | REV. 1

Document Path: H:_GIS\1657\Deliverables\Alignment\Sheet\FCS\PREAD\61657-PL-DG-70197-469.mxd

65.8