TRACT	MATCHLINE 3850+00	2048 FD DESTINY CREDIT, LLC 224 FT 3850+00 TO 3852+24	2048.1 FD DESTINY CREDIT, LLC 4539 FT 3852+24 TO 3897+63	2048.2 FD DESTINY CREDIT, LLC 237 FT 3897+63 TO 3900+00	MATCHLINE 3900+00

GROUND PROFILE
HORIZ: 1" = 200'
VERT: 1" = 30'

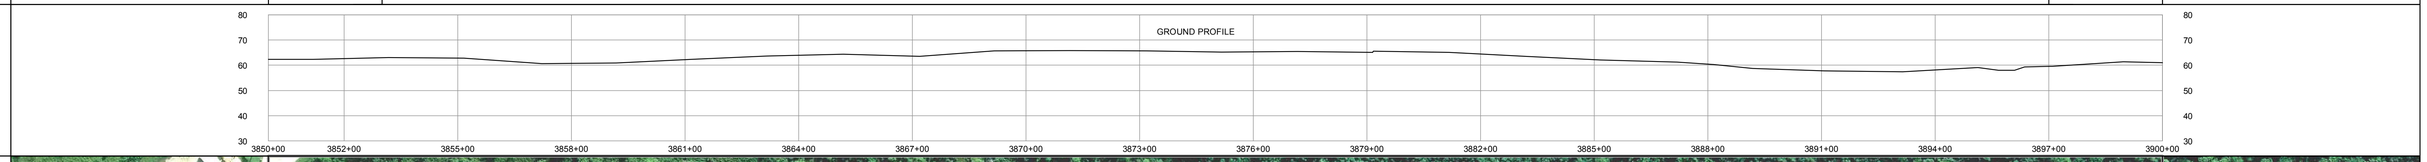

SCALE: 1" = 200'

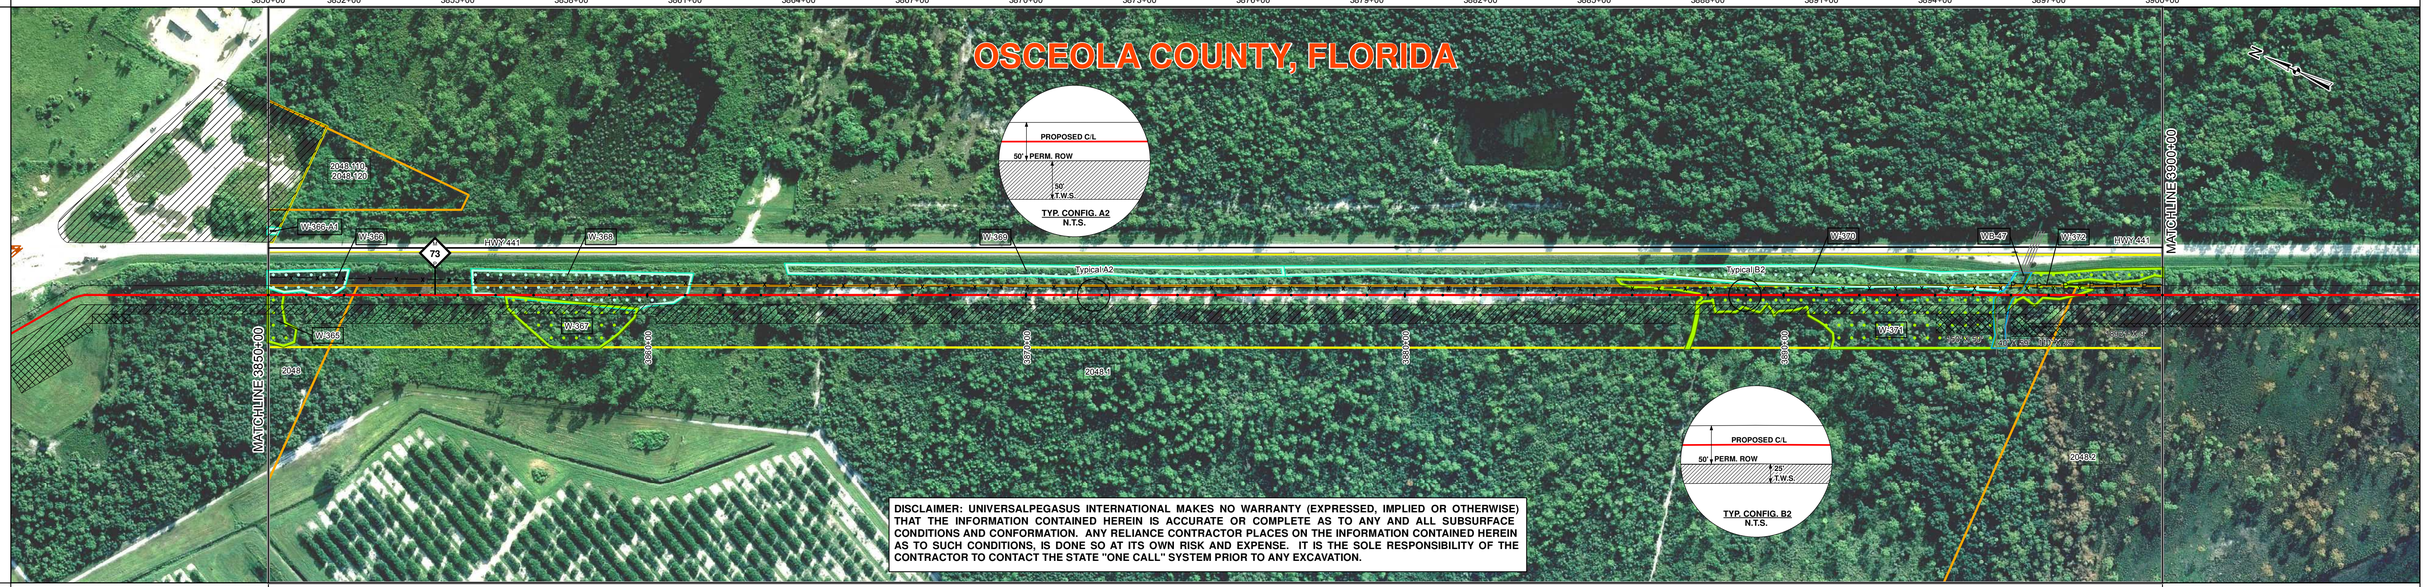

SURVEY DATA

STATIONING

MATCHLINE 3850+00 | MATCHLINE 3900+00

3895+66 TOP OF BANK
3895+74 WATER EDGE
3898+17 WATER EDGE
3898+36 TOP OF BANK

ENGINEERING DATA

MATERIAL

MATCHLINE 3850+00

17-9K# SBW
13.5 CC

45-9K# SBW
13.5 CC

6
3494'

1
1506'

106-9K# SBW
10.5 CC

MATCHLINE 3900+00

3852+15 | 3854+13 | 3855+54 | 3856+05 | 3861+48 | 3863+93 | 3873+93 | 3883+93 | 3884+94 | 3887+25 | 3893+93 | 3898+23

REFERENCE DRAWING	
CLASS LOCATION	Class III; 3884+94 Class I
MINIMUM DEPTH OF COVER	3' ; 4' ; 3' ; 4' ; 3' ; 4' ; 5' ; 4'
AC MITIGATION / CATHODIC PROTECTION	

ENVIRONMENTAL DATA

WATERBODY/WETLAND CROSSINGS		W-365 ; W-366 ; W-368 ; W-371 ; WB-47 ; W-372
WATERBODY/WETLAND LENGTH		40' ; 32' ; 493' ; 783' ; 55' ; 155'
STATIONS		3850+40 ; 3851+33 ; 3851+65 ; 3856+05 ; 3860+98 ; 3864+00 ; 3865+20 ; 3887+60 ; 3887+80 ; 3888+10 ; 3893+60 ; 3895+42 ; 3895+63 ; 3895+63 ; 3898+18 ; 3898+18 ; 3896+56 ; 3897+73
PERMANENT EROSION CONTROL	EROSION CONTROL CODE	THIS BAND NOT UTILIZED
	SLOPE BREAKER CODE	THIS BAND NOT UTILIZED
	TOPSOIL SALVAGE	THIS BAND NOT UTILIZED
THREATENED AND ENDANGERED SPECIES		
SPECIAL CONDITIONS	TIMING CONSTRAINT	THIS BAND NOT UTILIZED
	CONSTRAINT 2	THIS BAND NOT UTILIZED
	CONSTRAINT 3	THIS BAND NOT UTILIZED
	CONSTRAINT 4	THIS BAND NOT UTILIZED

MATCHLINE 3850+00 | MATCHLINE 3900+00

BILL OF MATERIALS

ITEM NO.	QTY	UOM	REQ'N NUMBER	MATERIAL NUMBER	DESCRIPTION
1	1506	FT			36" O.D. x 0.520" W.T., API 5L, X70, PSL2, DSAW, 14-16 MILS FBE
6	3494	FT			36" O.D. x 0.750" W.T., API 5L, X70, PSL2, DSAW, 14-16 MILS FBE

FITTINGS SUMMARY

ITEM NO.	QTY	UOM	REQ'N NUMBER	MATERIAL NUMBER	DESCRIPTION

PIPE ASSEMBLIES

QTY	UOM	DESCRIPTION

MISCELLANEOUS MATERIALS

QTY	UOM	REQ'N NUMBER	MATERIAL NUMBER	DESCRIPTION
168	EA			SET ON WEIGHTS
5	EA			PIPELINE MARKERS
0	EA			WARNING SIGNS
1	EA			CP TEST STATION TYPE 1
0	EA			CP TEST STATION TYPE 2
0	EA			AERIAL MARKERS
0	EA			ANODE BED DEEP WELL

CONTINUOUS CONCRETE COATING

QTY	UOM	REQ'N NUMBER	MATERIAL NUMBER	DESCRIPTION

PIPE COATING DATA

PIPE COATING: 14 MIL MINIMUM FBE AND 24 MIL MINIMUM ARO

GIRTH WELD COATING: 2 PART EPOXY

INTERNAL COATING (YES/NO): NO

TYPICAL DRAWINGS

DWG/FIELD BOOK NO.	TITLE
21040-510-TYP-20001	CATHODIC PROTECTION STD. SINGLE POINT TEST STATION, TYPE 1
21040-510-TYP-20002	CATHODIC PROTECTION STD. FOREIGN PIPELINE CROSSING TEST STATION, TYPE 2
21040-510-TYP-20028 21040-510-TYP-20029	TYPICAL OPEN CUT / BORE
21040-510-TYP-20112	CONTINUOUS CONCRETE COATING STANDARD FOR 36" / 30" PIPELINE
21040-510-TYP-20113	TYPICAL SADDLE BAG WEIGHTS
21040-510-TYP-20114	WARNING SIGN DETAIL
21040-510-TYP-20115	AERIAL MARKER INSTALLATION DETAIL
21040-510-TYP-20116	AERIAL MARKER DETAIL
21040-510-TYP-20117	TYPICAL PIPELINE MARKER ASSEMBLY
21040-510-TYP-20118	PIPELINE MARKER "WARNING" DECAL

GENERAL INFORMATION

1. THE MINIMUM DEPTH OF COVER FOR THE PROJECT IS 36 INCHES. ADDITIONAL DEPTH OF COVER IS REQUIRED FOR ROAD AND WATERBODY CROSSINGS, AND IS TO BE IN ACCORDANCE WITH REFERENCED PERMIT DRAWINGS, SITE SPECIFIC DRAWINGS, OR CONSTRUCTION SPECIFICATIONS, WHICHEVER IS MORE STRINGENT.
2. THE BOUNDARIES OF ALL WORK AREAS WILL BE CLEARLY MARKED AND ALL WORK SHALL REMAIN WITHIN THE DESIGNATED WORK AREA.
3. THE REQUIRED STATE ONE CALL NOTIFICATION IS THE RESPONSIBILITY OF THE CONSTRUCTION CONTRACTOR.
4. THE CONTRACTOR SHALL ACCESS THE WORK AREA USING ONLY PUBLIC ROADS AND APPROVED ACCESS ROADS.
5. ADDITIONAL WARNING SIGNS MAY BE REQUIRED AS DICTATED BY CONSTRUCTION CONTRACT.
6. MAP PROJECTION: NAD 1983 HARN STATE PLANE FLORIDA EAST FIPS 0901 FEET. VERTICAL DATUM: NAVD 88.

SPECIAL NOTES

1. INDUCTION BEND QUANTITIES ALONG WITH THEIR DESCRIPTIONS ARE LOCATED ON DRAWING 21040-505-FBW-00001.
2. A - SEE ARK DRAWING PACKAGE FOR ANODE BED DEEP WELL.

LEGEND

HDD PIPE
BORE PIPE
LINE PIPE
3R RAD FIT
INDUCTION BEND
TRANSITION PIPE
CONT. CONC. COAT.
SET-ON WEIGHTS
WARNING SIGN
101 MATERIAL ITEM
AERIAL MARKER
CP TEST STATION
BV MOV / BV & CV
PIPELINE MARKER
PIPELINE MILEPOST
A ANODE BED DEEP WELL

PIPELINE ROUTE
FENCE
POWER LINE
TELEPHONE LINE
WATERLINE
SEWER LINE
BURIED CABLE
UTILITY LINE
GENERAL SURVEY
FOREIGN PIPELINE
RAILROAD
HIGHWAY / ROAD
PRIVATE ACCESS / SHOOFLY ROAD
COUNTY BOUNDARY
ROW PARCEL
PLSS SECTION LINE
TRAP
W WATER WELL
HDD ENTRY / EXIT

PERMANENT ROW
TEMPORARY WORKSPACE
ADDITIONAL TEMPORARY WORKSPACE
NON FORESTED WETLAND
FORESTED WETLAND
WATERBODY
PARCEL NUMBER
WETLAND / WATERBODY NAME
ROOKERY
ROOKERY BUFFER (1000 FEET)
TYPICAL / DETAIL CONFIGURATION
POINT OF INTERSECTION (PI)
VERTICAL FITTING
SPREAD BREAK
ENVIRONMENTAL SURVEY AREA

REVISIONS

NO.	DESCRIPTION	DATE	REV BY	CHK BY	APP BY
1	IFC (UPDATE ENV., RE-ROUTES, FOOT-PRINT)	2016-04-08	MB	MJ	RG
0	ISSUED FOR CONSTRUCTION	2015-12-15	MB	MJ	RG

APPROVAL	COMPANY
ENVIRONMENTAL	
LAND	

0 100 200 400 600 800

1 INCH = 200 FT

APPROVALS

DRAWN BY:	MB	CONSTRUCTION PERMIT NO.	
CHECKED BY:	MJ	MAINTENANCE OPERATION REGION	
PROJECT MANAGER	RG	MIN. TEST PRESSURE	1816 PSI
PROJECT DEF. NO.		DESIGN PRESSURE	1440 PSI

UniversalPegasus INTERNATIONAL
A Subsidiary of Huntington Ingalls Industries

FLORIDA SOUTHEAST CONNECTION

FLORIDA SOUTHEAST CONNECTION PROJECT

STA: 3850+00 TO 3900+00 | DISCIPLINE#: 03

FLORIDA SOUTHEAST CONNECTION ALIGNMENT SHEET OSCEOLA COUNTY, FLORIDA

SCALE: 1" = 200' | 21040-510-ALS-00082 | REV. 1