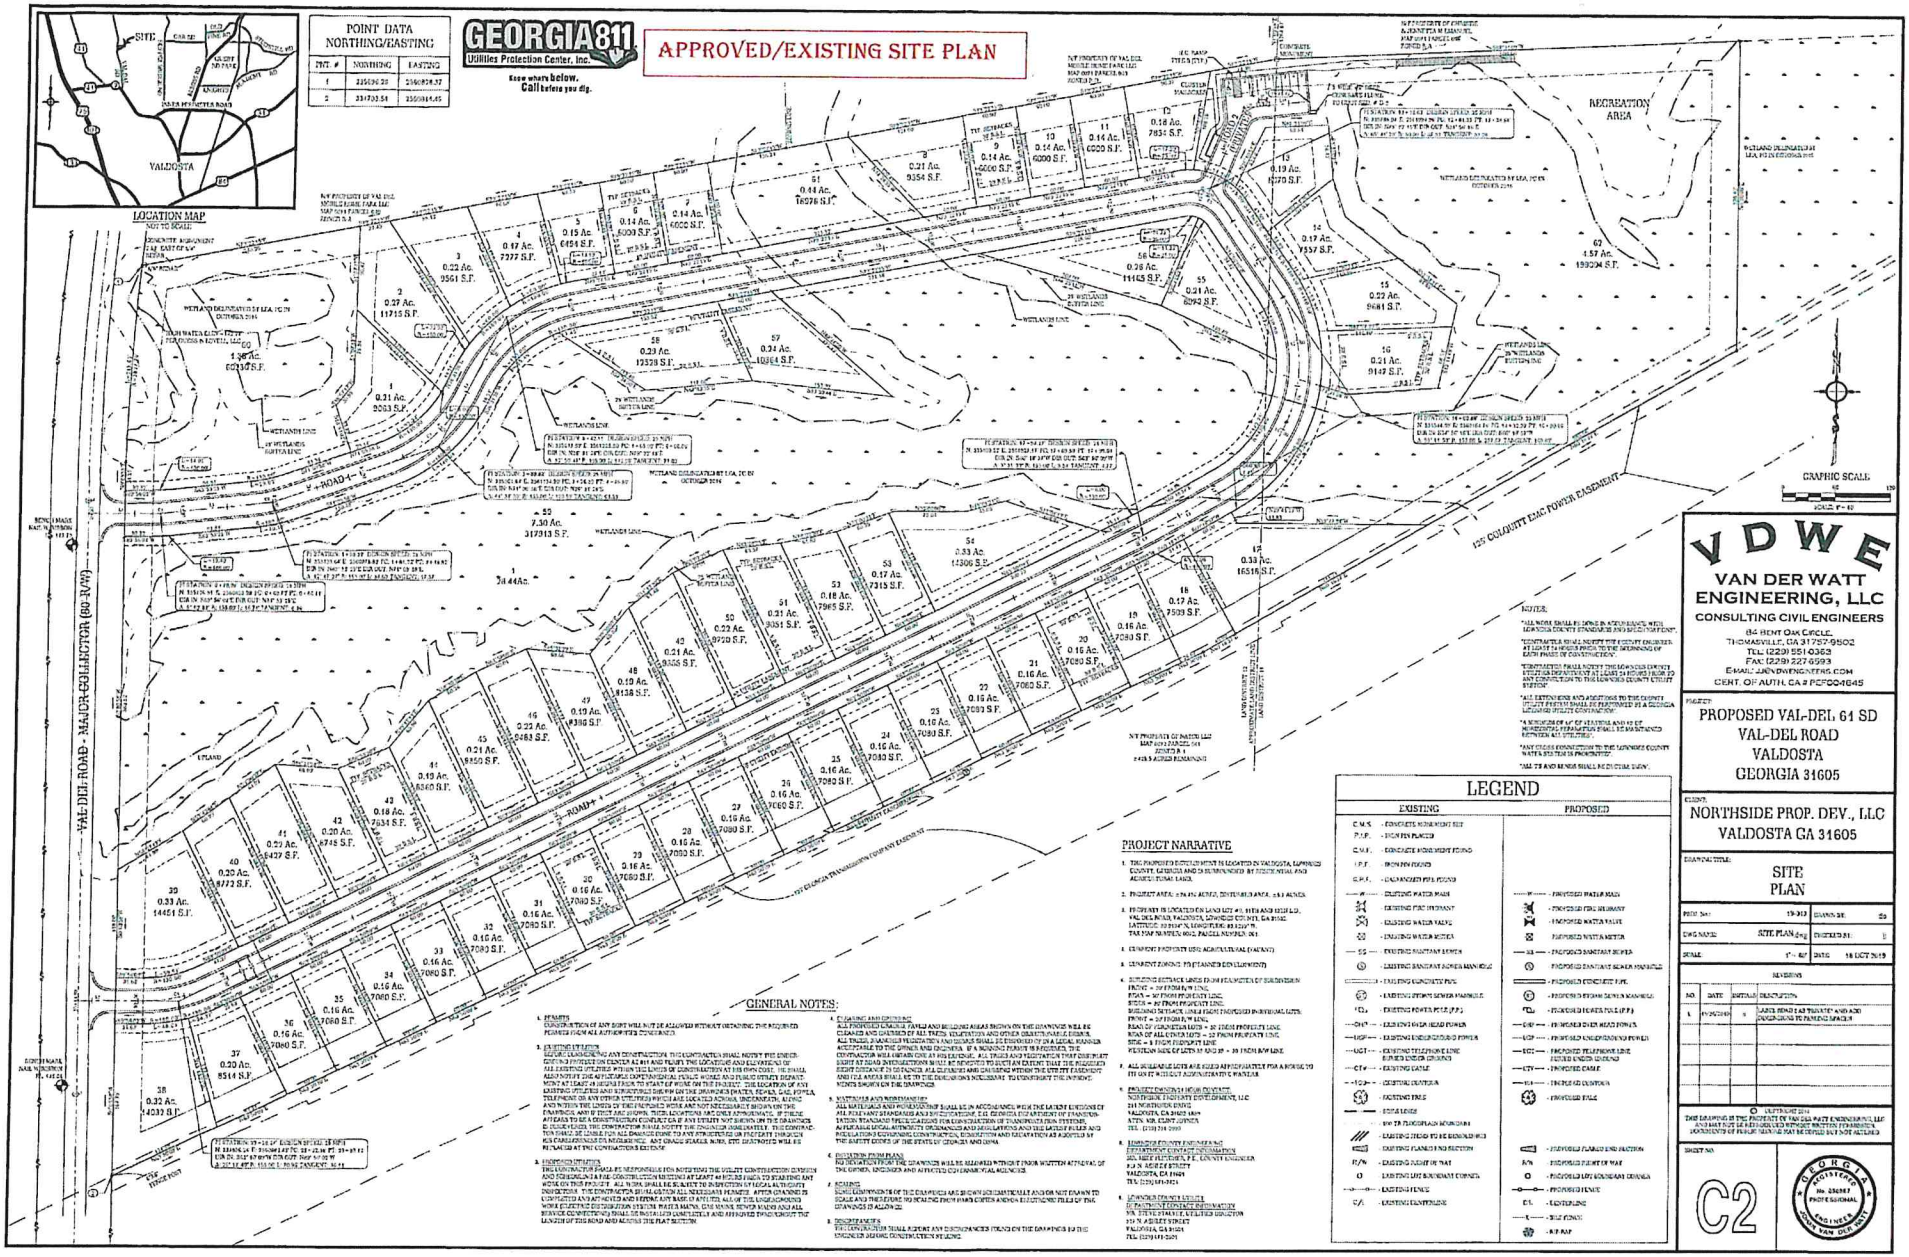
APPROVED/EXISTING SITE PLAN
GEORGIA811
Utilities Protection Center, Inc.
Know where below. Call before you dig.
POINT DATA NORTHING/EASTING
PNT. # | NORTHING | EASTING
1 | 2356936.20 | 2366858.37
2 | 2347703.54 | 2365044.45
LOCATION MAP
NOT TO SCALE
SITE
VALDOSTA
PATS HOUSTON ROAD
VAL-DEL ROAD - MAJOR COLLECTOR (60' R/W)
GRAPHIC SCALE
1" = 60'
125' GEORGIA TRANSMISSION POWER EASEMENT
125' GOLDSMITH EMC POWER EASEMENT
RECREATION AREA
LEGEND
EXISTING
PROPOSED
PROJECT NARRATIVE
GENERAL NOTES:
VDWE
VAN DER WATT ENGINEERING, LLC
CONSULTING CIVIL ENGINEERS
84 RENT OAK CIRCLE,
THOMASVILLE, GA 31757-9502
TEL: (229) 551-0363
FAX: (229) 227-6993
E-MAIL: JIM@VDWENGINEERS.COM
CERT. OF AUTH. GA # PCP004645
PROJECT
PROPOSED VAL-DEL 64 SD
VAL-DEL ROAD
VALDOSTA
GEORGIA 31605
CLIENT
NORTHSIDE PROP. DEV., LLC
VALDOSTA GA 31605
DRAWING TITLE:
SITE PLAN
PROJ. No.: 19-313
DRAWN BY: SS
DWG NAME: SITE PLAN.dwg
CHECKED BY: JJ
SCALE: 1" = 60'
DATE: 18 OCT 2019
REVISIONS
NO. | DATE | INITIALS | DESCRIPTION
1 | 01/29/2020 | SS | ADDED ROAD CAP TO ENTRY AND ADD ENGINEERING TO PARKING SPACES
SHEET NO.
C2
GEORGIA REGISTERED No. 036987 PROFESSIONAL ENGINEER JAMES VAN DER WATT