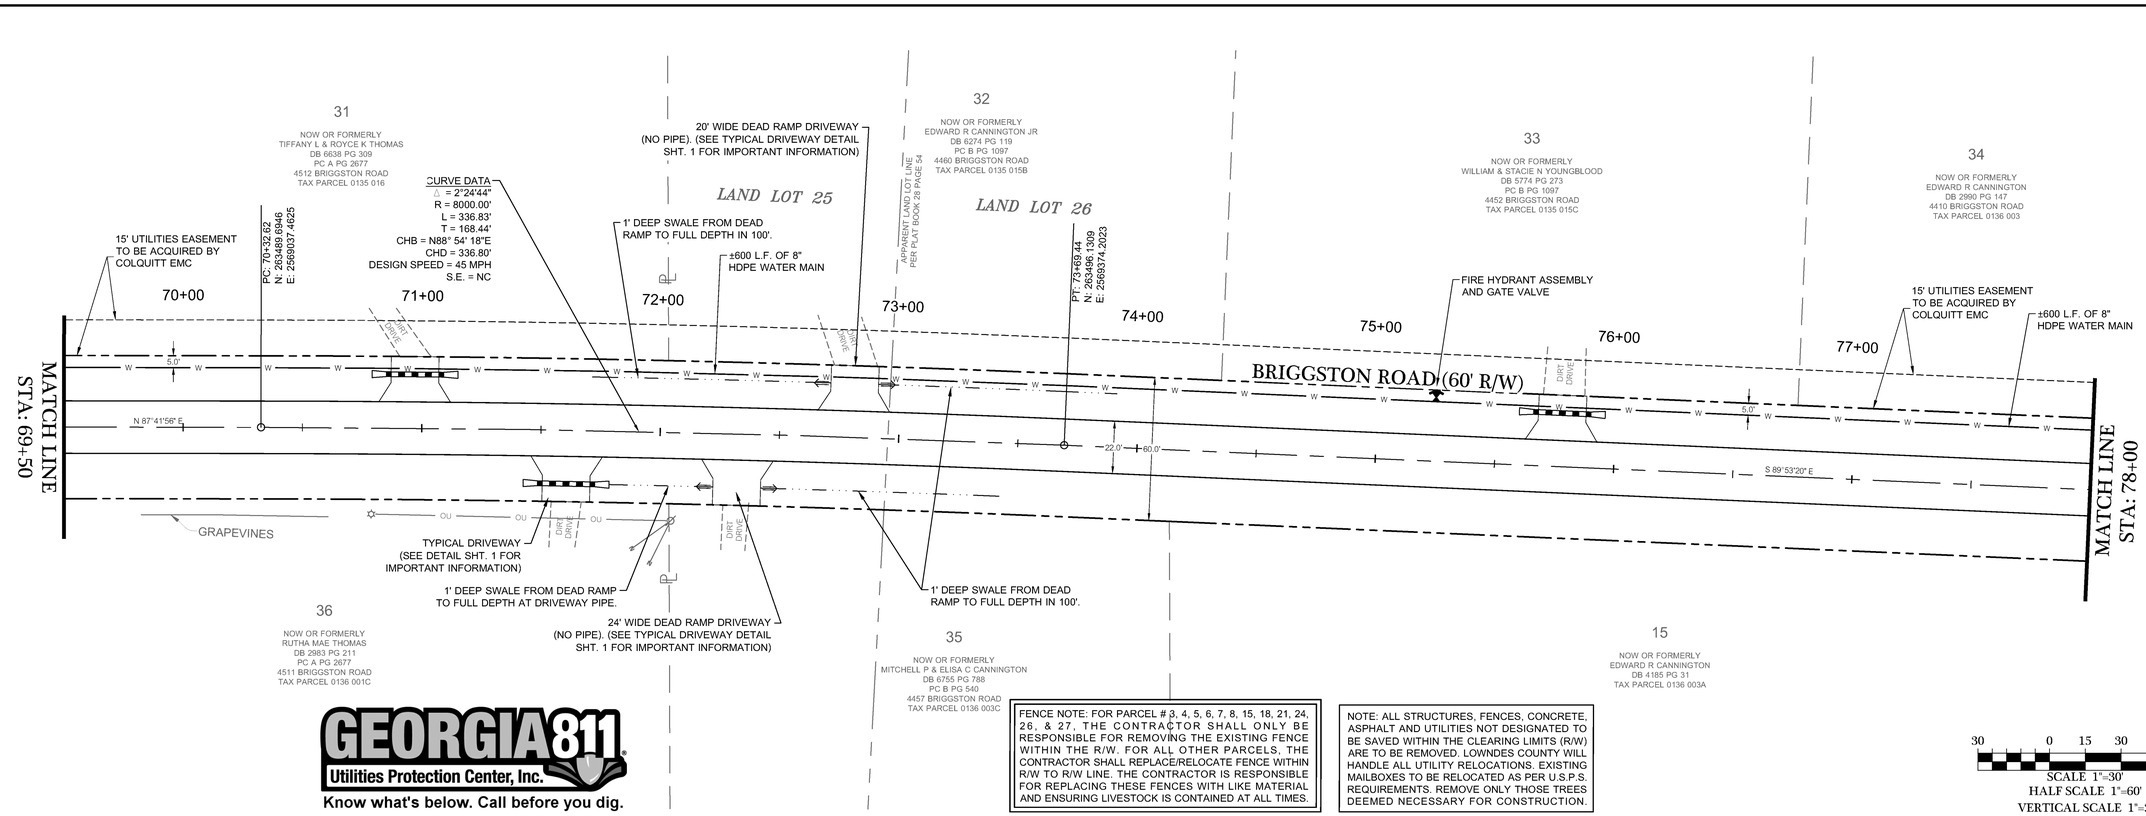

GEORGIA811
Utilities Protection Center, Inc.
Know what's below. Call before you dig.

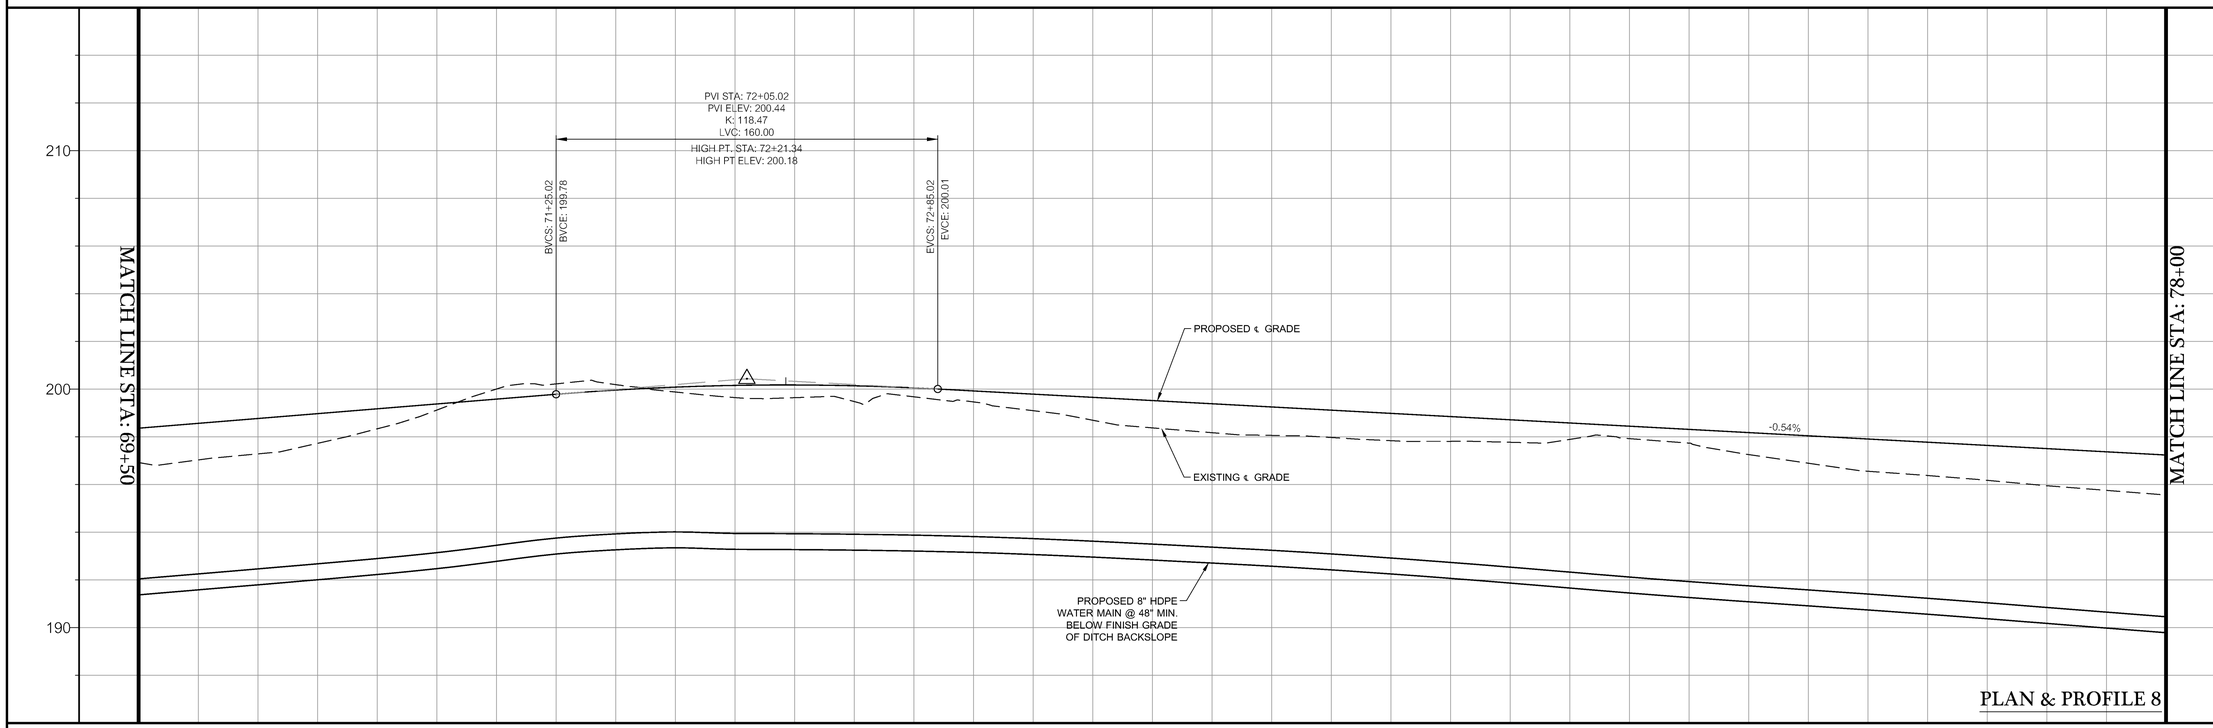

PLAN & PROFILE 8

I:\Projects\1669-LCE Briggston Road Paving Project\Civil\Briggston Road 100% Plans\1669COD-R4.dwg - 14 PLAN & PROFILE 8 - 7/14/2023 8:46 AM

REVISIONS

DATE:	DESCRIPTION:
09/14/2022	REVISIONS PER COUNTY COMMENTS
10/03/2022	REVISIONS PER COUNTY COMMENTS
06/12/2023	REVISIONS PER COUNTY COMMENTS
07/06/2023	REVISIONS PER COUNTY COMMENTS
07/14/2023	REVISIONS PER GDOT COMMENTS

COPYRIGHT ©2022
THIS DRAWING IS THE PROPERTY OF INNOVATE ENGINEERING & SURVEYING, LLC, AND MAY NOT BE REPRODUCED WITHOUT WRITTEN PERMISSION. ANY CHANGES OR REUSE WITHOUT WRITTEN VERIFICATION OR ADAPTATION BY INNOVATE ENGINEERING & SURVEYING, LLC SHALL BE AT USER'S SOLE RISK AND WITHOUT LIABILITY TO INNOVATE ENGINEERING & SURVEYING, LLC.

BRIGGSTON ROAD
PAVING IMPROVEMENTS
LOWNDES COUNTY, GEORGIA
L.L. 20, 21, 24, 25, & 26 OF THE 16TH L.D.
& L.L. 70 & 71 OF THE 11TH L.D.

INNOVATE! Engineering & Surveying
PHONE:229-249-9113 - www.innovatees.com
2214 N. Patterson Street, Valdosta, GA 31602

GEORGIA REGISTERED No. 22564 PROFESSIONAL ENGINEER WILLIAM D. KENT

DATE: 09/14/2022
DRAWN BY: M. WILSON
CHECKED BY: B. KENT

SHEET 14 OF 47

PROJECT NUMBER 1669