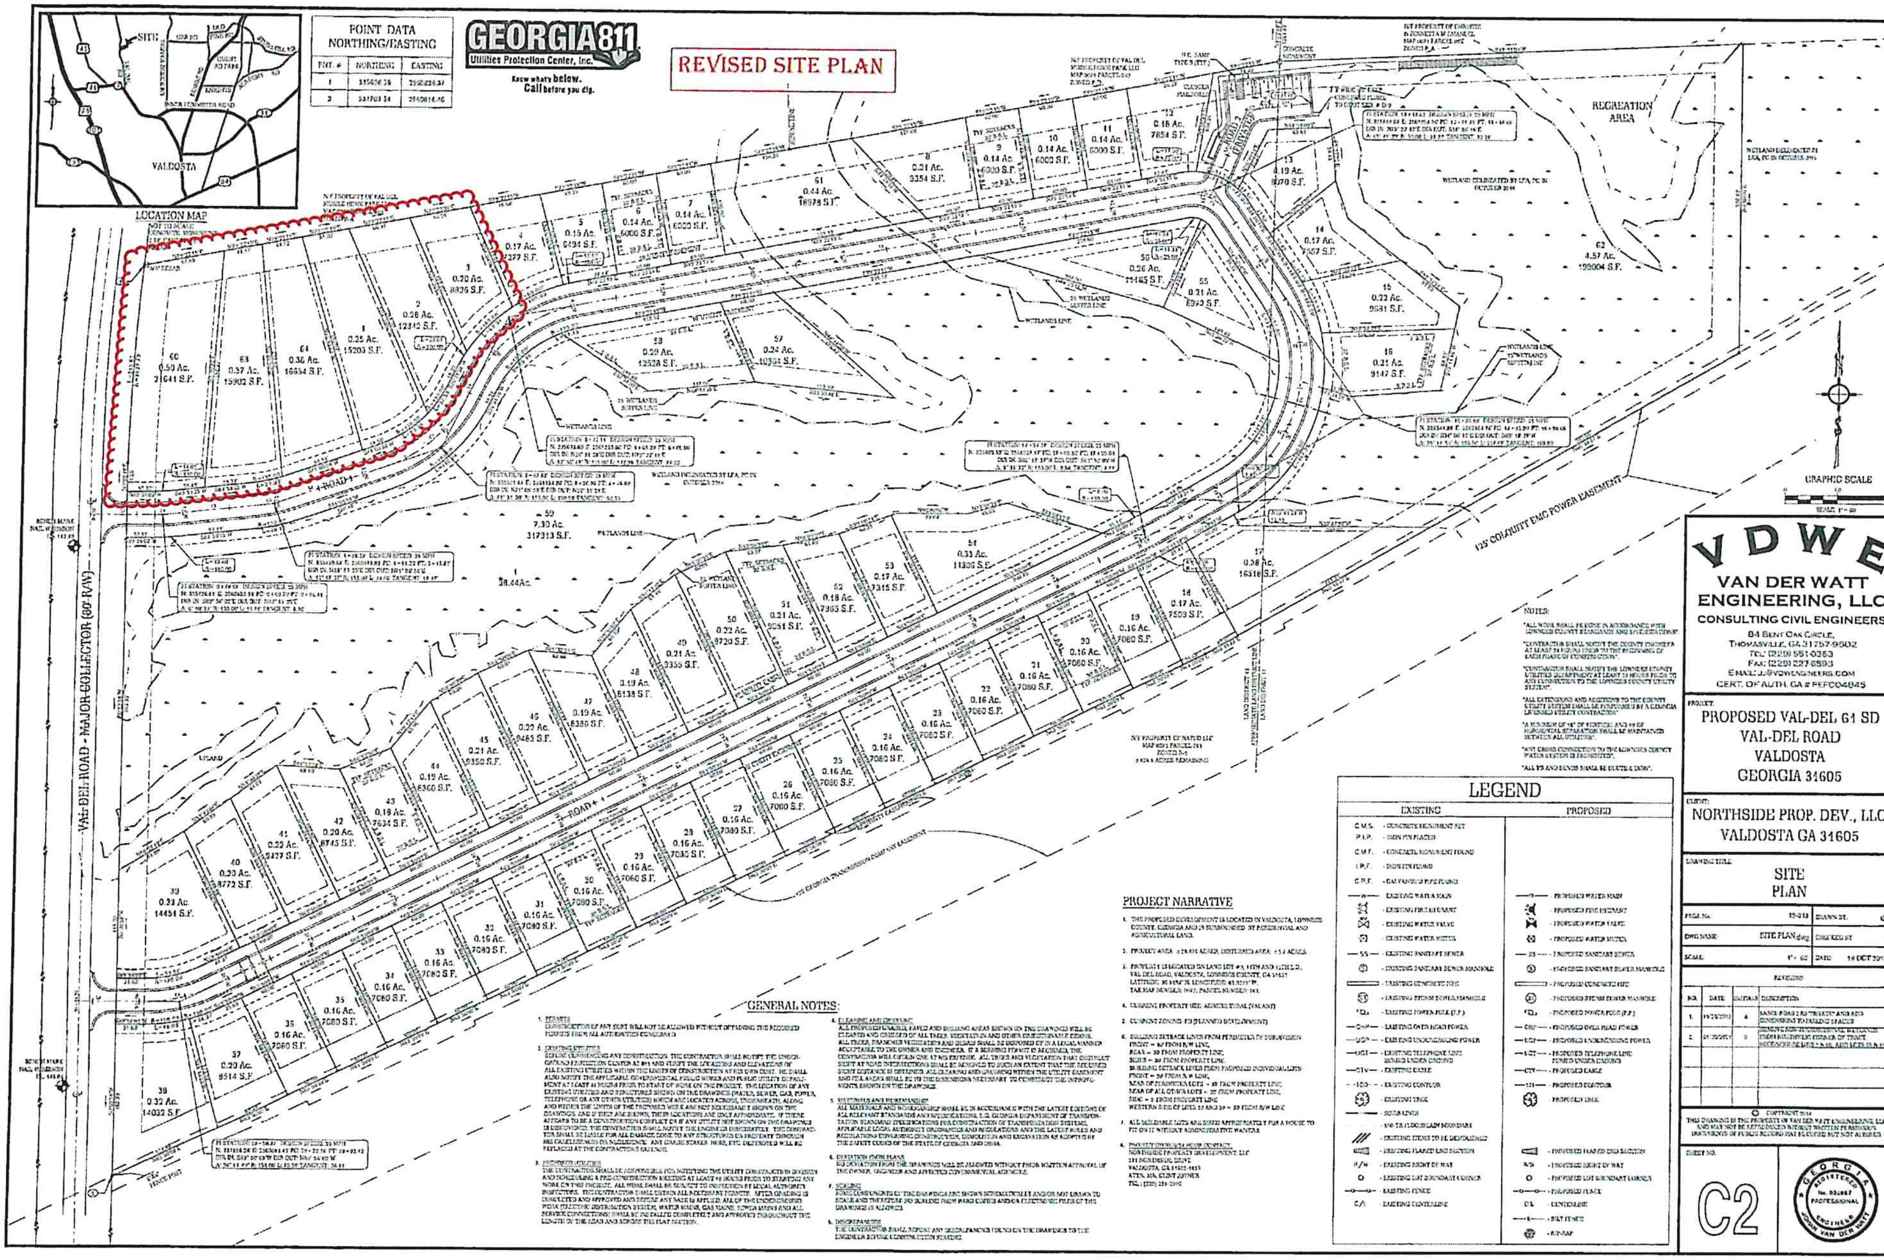

REVISED SITE PLAN
LOCATION MAP
SITE
VALDOSTA
POINT DATA NORTHING/EASTING
GEORGIA811
Utilities Protection Center, Inc.
Know what's below. Call before you dig.
VAL-DEL ROAD - MAJOR COLLECTOR (80' R/W)
RECREATION AREA
62
4.57 Ac.
199004 S.F.
59
7.30 Ac.
317313 S.F.
125' COLQUITT EMC POWER EASEMENT
GRAPHIC SCALE
NOTES:
LEGEND
EXISTING
PROPOSED
PROJECT NARRATIVE
GENERAL NOTES:
VDWE
VAN DER WATT ENGINEERING, LLC
CONSULTING CIVIL ENGINEERS
84 Bent Oak Circle
Thomasville, GA 31757-9502
Tel: (229) 551-0363
Fax: (229) 227-6593
CERT. OF AUTH. GA # PEFC04845
PROPOSED VAL-DEL 61 SD
VAL-DEL ROAD
VALDOSTA
GEORGIA 31605
NORTHSIDE PROP. DEV., LLC
VALDOSTA GA 31605
SITE PLAN
C2