eFiled & eRecorded
DATE: 5/14/2021
TIME: 3:57 PM
PLAT BOOK: 000PCC
PAGE: 00978
RECORDING FEES: $10.00
PARTICIPANT ID: 3174712172
CLERK: Beth Greene
Lowndes County, GA

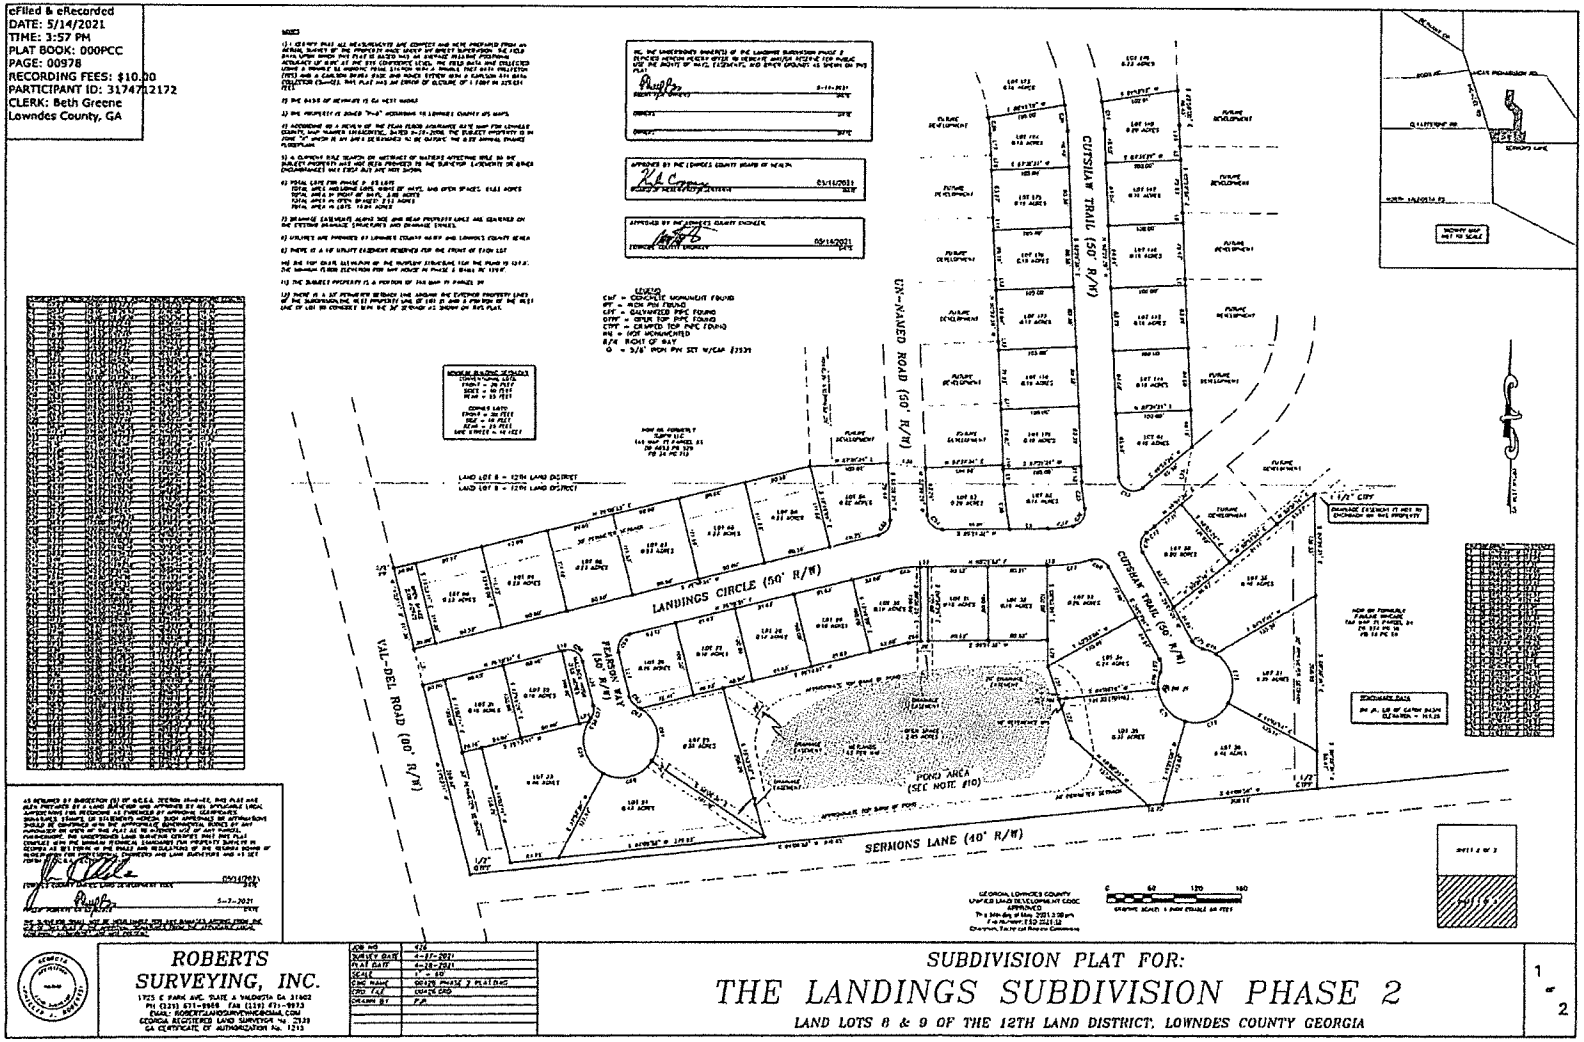

ROBERTS SURVEYING, INC.
1725 E PARK AVE, SUITE A VALDOSTA GA 31602
PH: (229) 671-9948 FAX: (229) 671-9973
EMAIL: ROBERTSJWOODY@YAHOO.COM
GEORGIA REGISTERED LAND SURVEYOR No. 2939
GA CERTIFICATE OF AUTHORIZATION No. 1213

JOB NO	474
SURVEY DATE	4-27-2021
PLAT DATE	4-28-2021
SCALE	1" = 60'
CAD NAME	000428 PHASE 2 PLAT.DWG
CAD FILE	000428.CRD
DRAWN BY	P.M.

SUBDIVISION PLAT FOR:

THE LANDINGS SUBDIVISION PHASE 2

LAND LOTS 8 & 9 OF THE 12TH LAND DISTRICT, LOWNDES COUNTY GEORGIA

1 of 2

ATTACHMENT 1 (Pg 1)