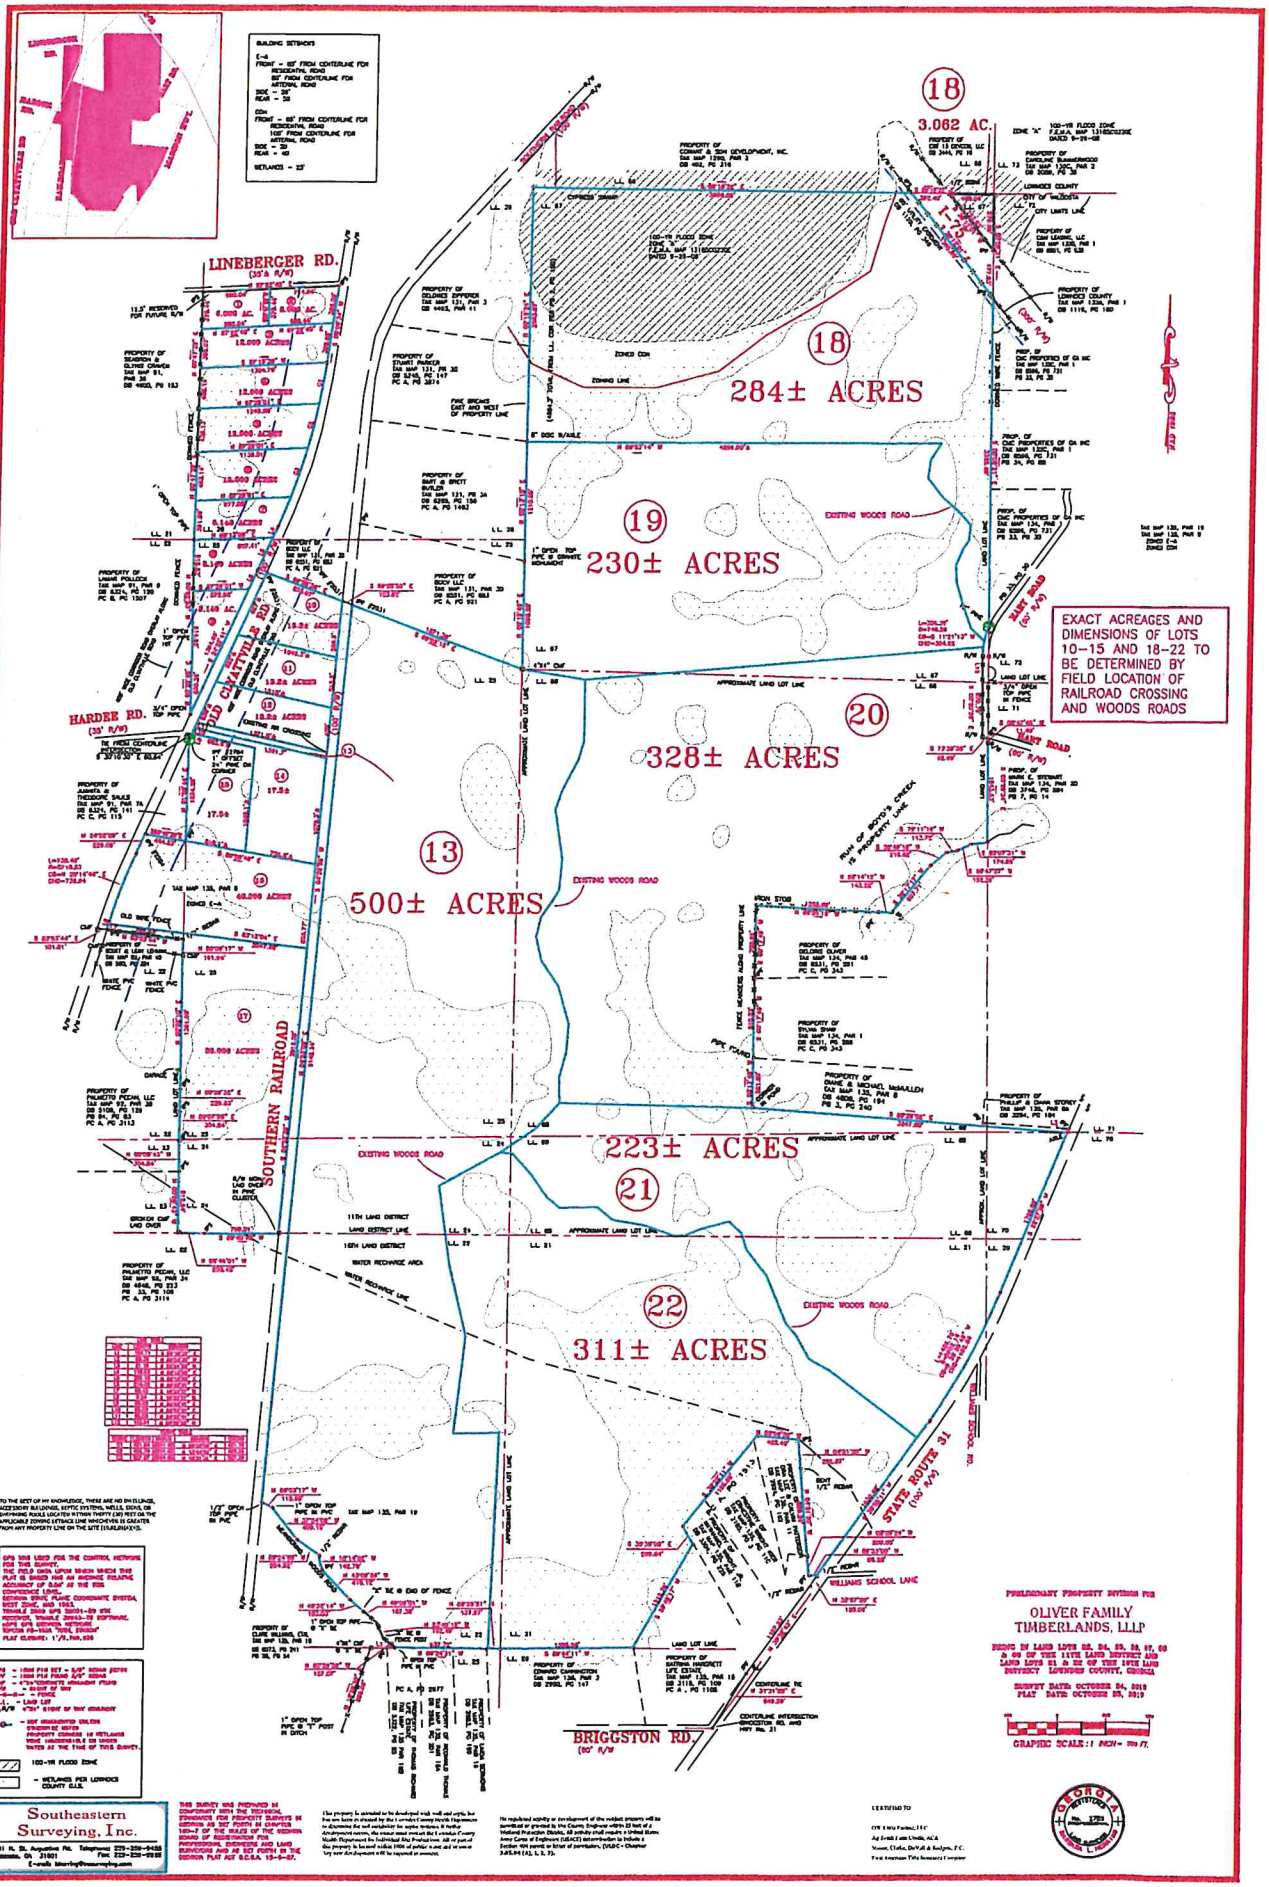

LINEBERGER RD.
HARDEE RD.
OLD CHATTILLE RD.
SOUTHERN RAILROAD
BRIGGSTON RD.
STATE ROUTE 31
WILLIAMS SCHOOL LANE
18
3.062 AC.
18
284± ACRES
19
230± ACRES
20
328± ACRES
13
500± ACRES
223± ACRES
21
22
311± ACRES
EXISTING WOODS ROAD
APPROXIMATE LAND LOT LINE
EXACT ACREAGES AND DIMENSIONS OF LOTS 10-15 AND 18-22 TO BE DETERMINED BY FIELD LOCATION OF RAILROAD CROSSING AND WOODS ROADS
PRELIMINARY PROPERTY DIVISION FOR
OLIVER FAMILY TIMBERLANDS, LLLP
GRAPHIC SCALE: 1 INCH = 100 FT.
Southeastern Surveying, Inc.